



- a red buff brick
- b red buff brick - vertically stacked
- c ppc aluminium windows and doors
- d ppc aluminium skylight
- e ppc aluminium gutter and down pipe
- f tiled roof

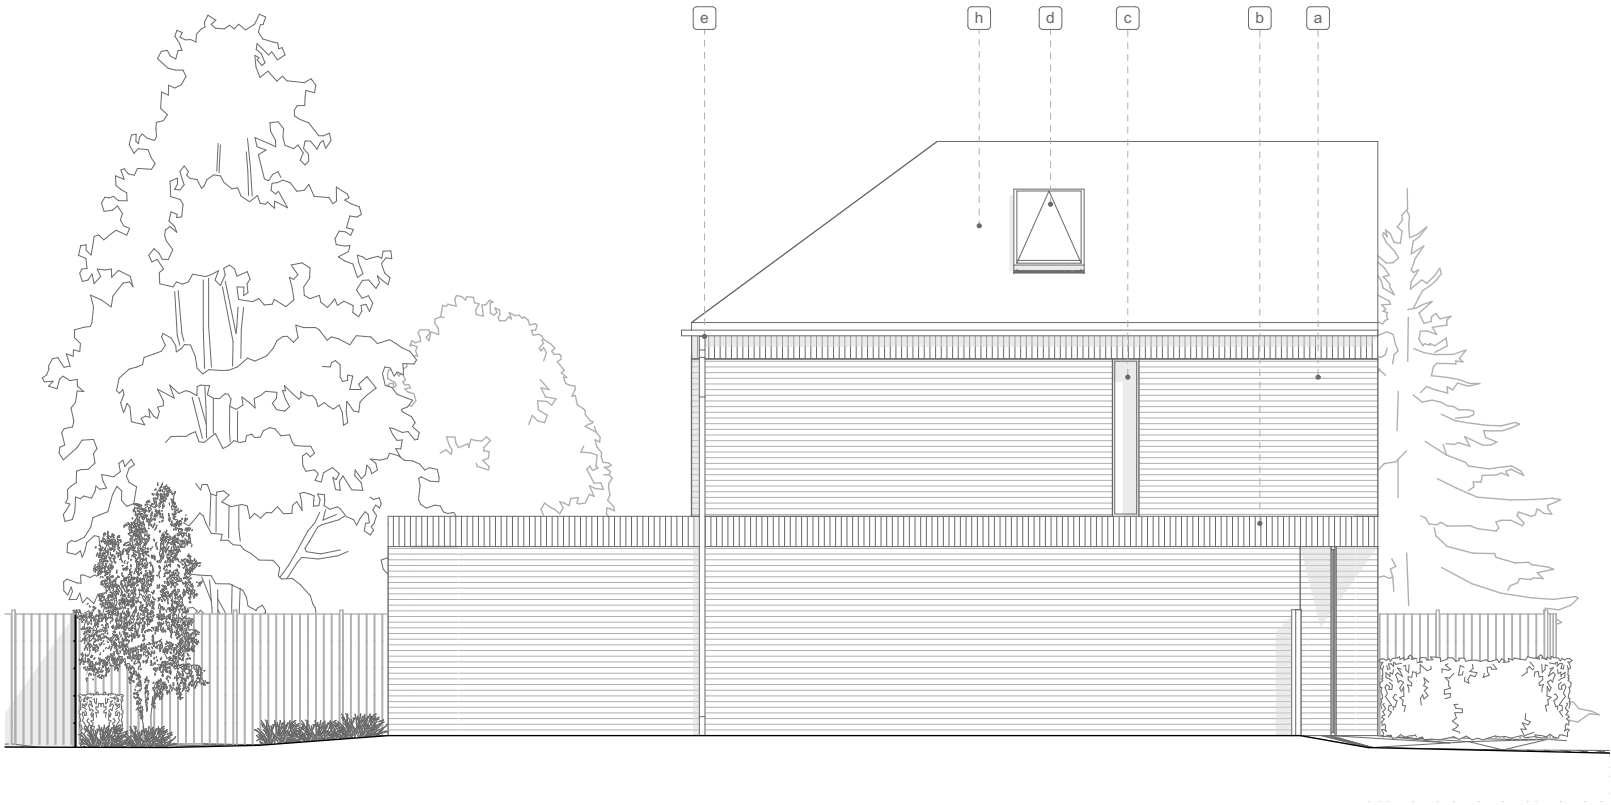

1:100
Proposed North Elevation

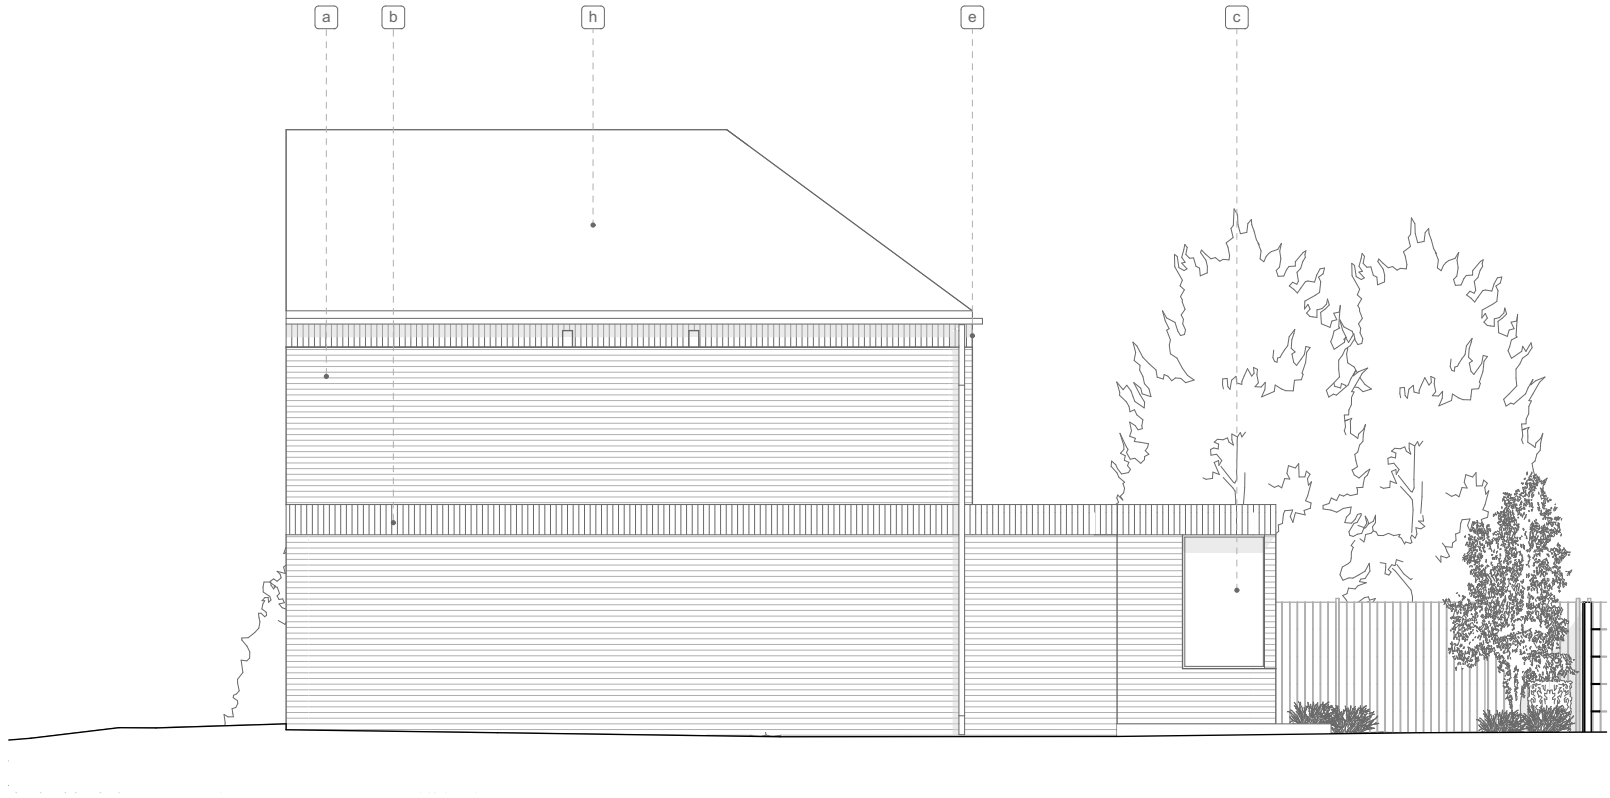

1:100
Proposed South Elevation

Scale @ A3: 1:100



NOTE: This drawing is to be scaled for planning purposes only

Project: 251 Long Lane
Address: 251 Long Lane, Uxbridge, UB10 9JP
Client: Arif Sheikh

Drawing: Proposed North & South Elevation
LLH - OBA - 00 - ZZ - DR - A - 0452 -
Status: Initial Design OBA proj no: 359

rev	description	Work in Progress
1 - WIP	Initial Design	

ob
architecture.

The Dispensary, 5-6 The Square, Winchester, SO23 9ES
01962 865344 info@obarchitecture.co.uk www.obarchitecture.co.uk