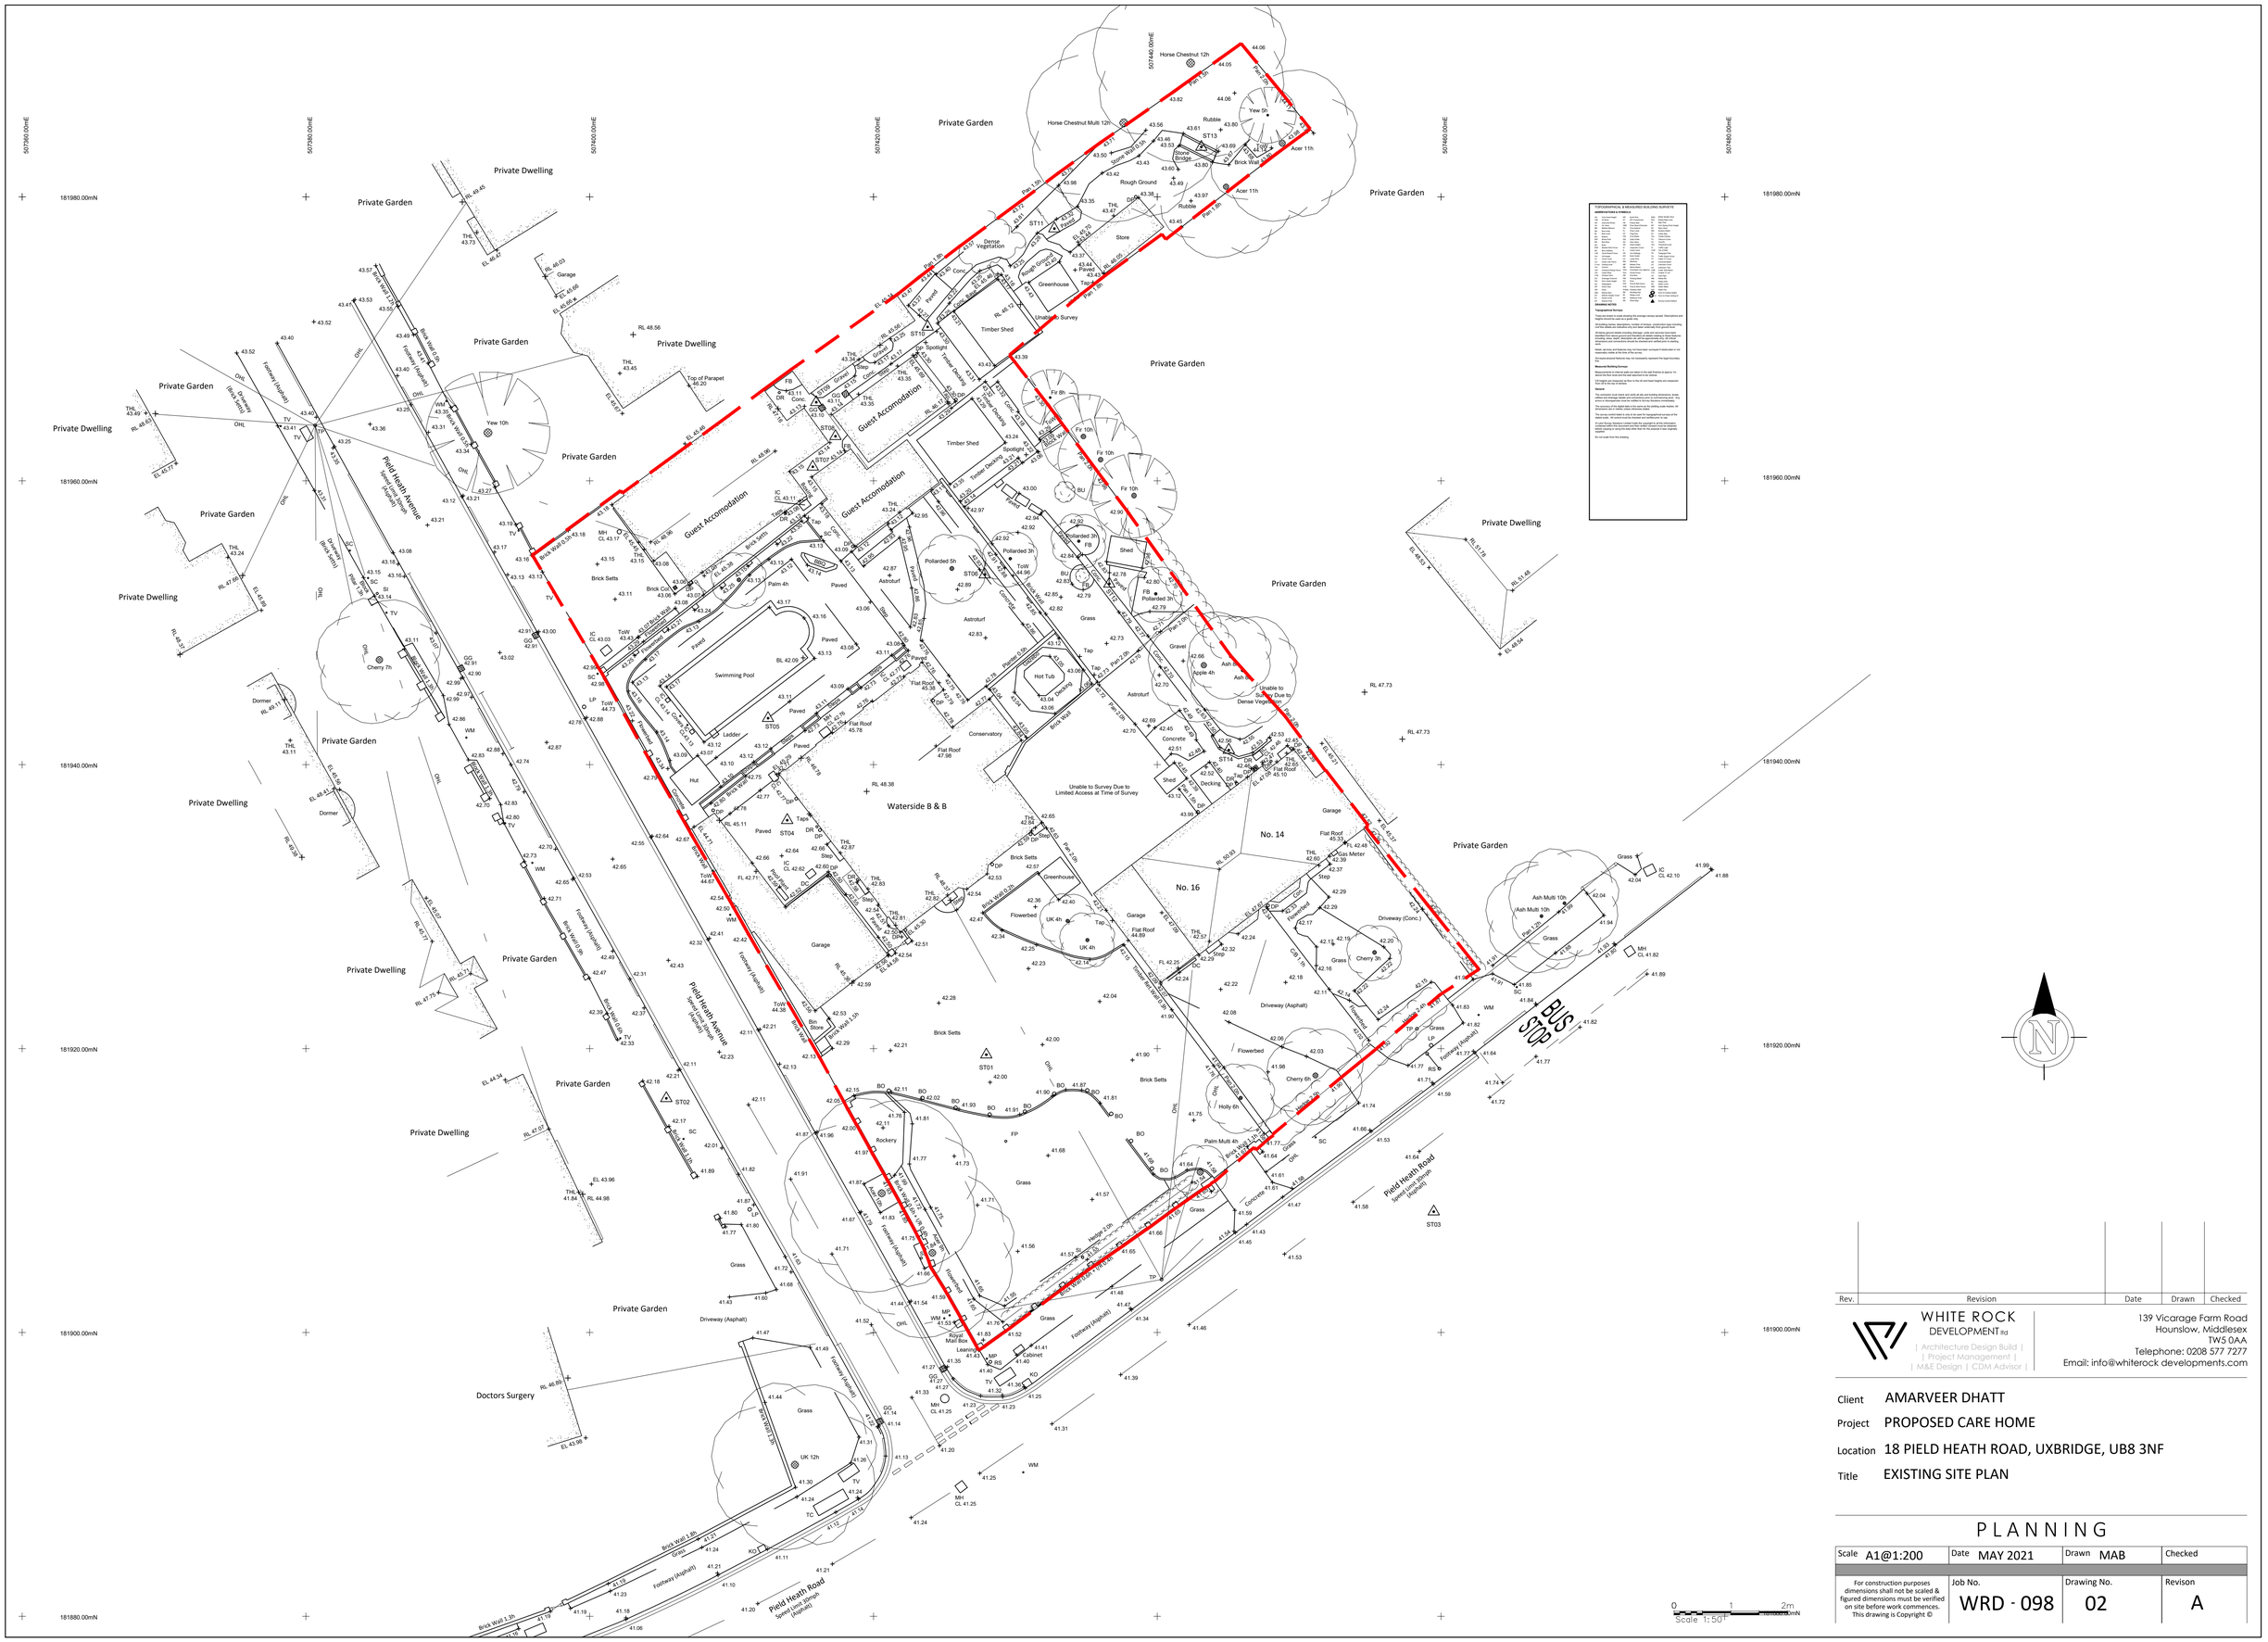

Rev.	Revision	Date	Drawn	Checked

WHITE ROCK DEVELOPMENT ltd
| Architecture Design Build | Project Management | M&E Design | CDM Advisor |

139 Vicarage Farm Road
Hounslow, Middlesex
TW5 0AA
Telephone: 0208 577 7227
Email: info@whiterockdevelopments.com

Client AMARVEER DHATT

Project PROPOSED CARE HOME

Location 18 PIELD HEATH ROAD, UXBRIDGE, UB8 3NF

Title EXISTING SITE PLAN

PLANNING

Scale A1@1:200	Date MAY 2021	Drawn MAB	Checked
For construction purposes dimensions shall not be scaled & figured dimensions must be verified on site before work commences. This drawing is Copyright ©	Job No. WRD - 098	Drawing No. 02	Revison A