

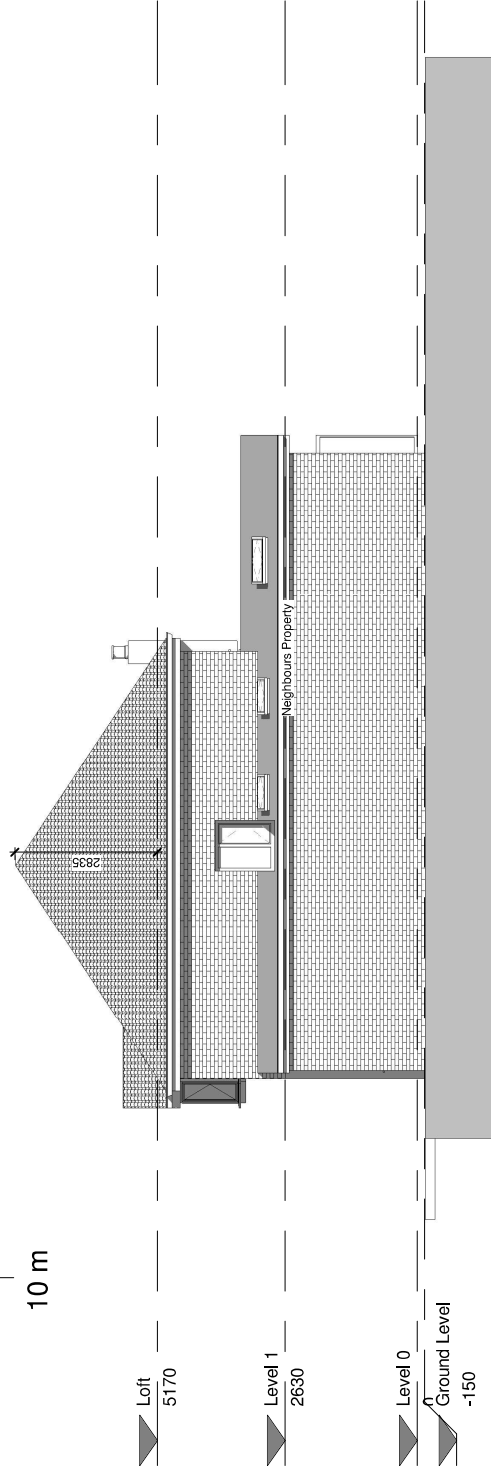


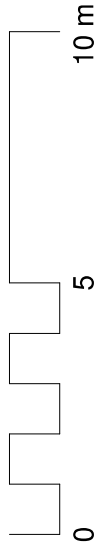

Side elevation 1 - Existing

1 1 : 100

Roof Calculation
Hip to Gable
(8.49 x 4.58 x 2.53)/6
18.26m³
Dormer
(6.07 x 3.89 x 2.59)/2
30.57m³
Total
48.83m³

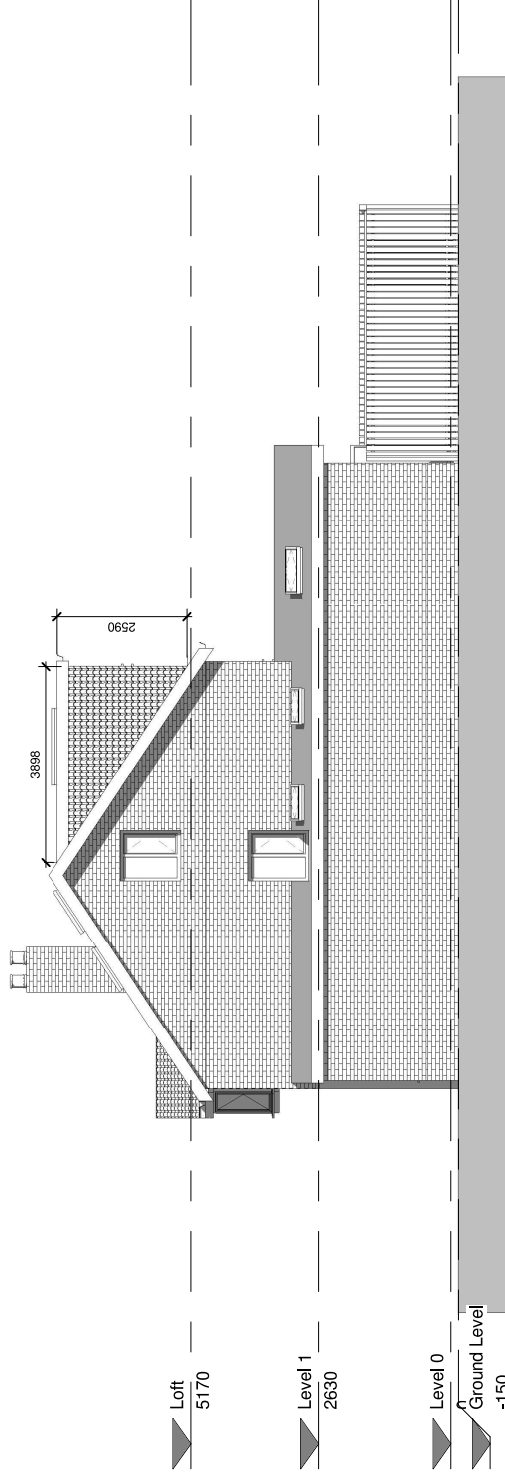

Side elevation 1- Proposed

2 1 : 100