
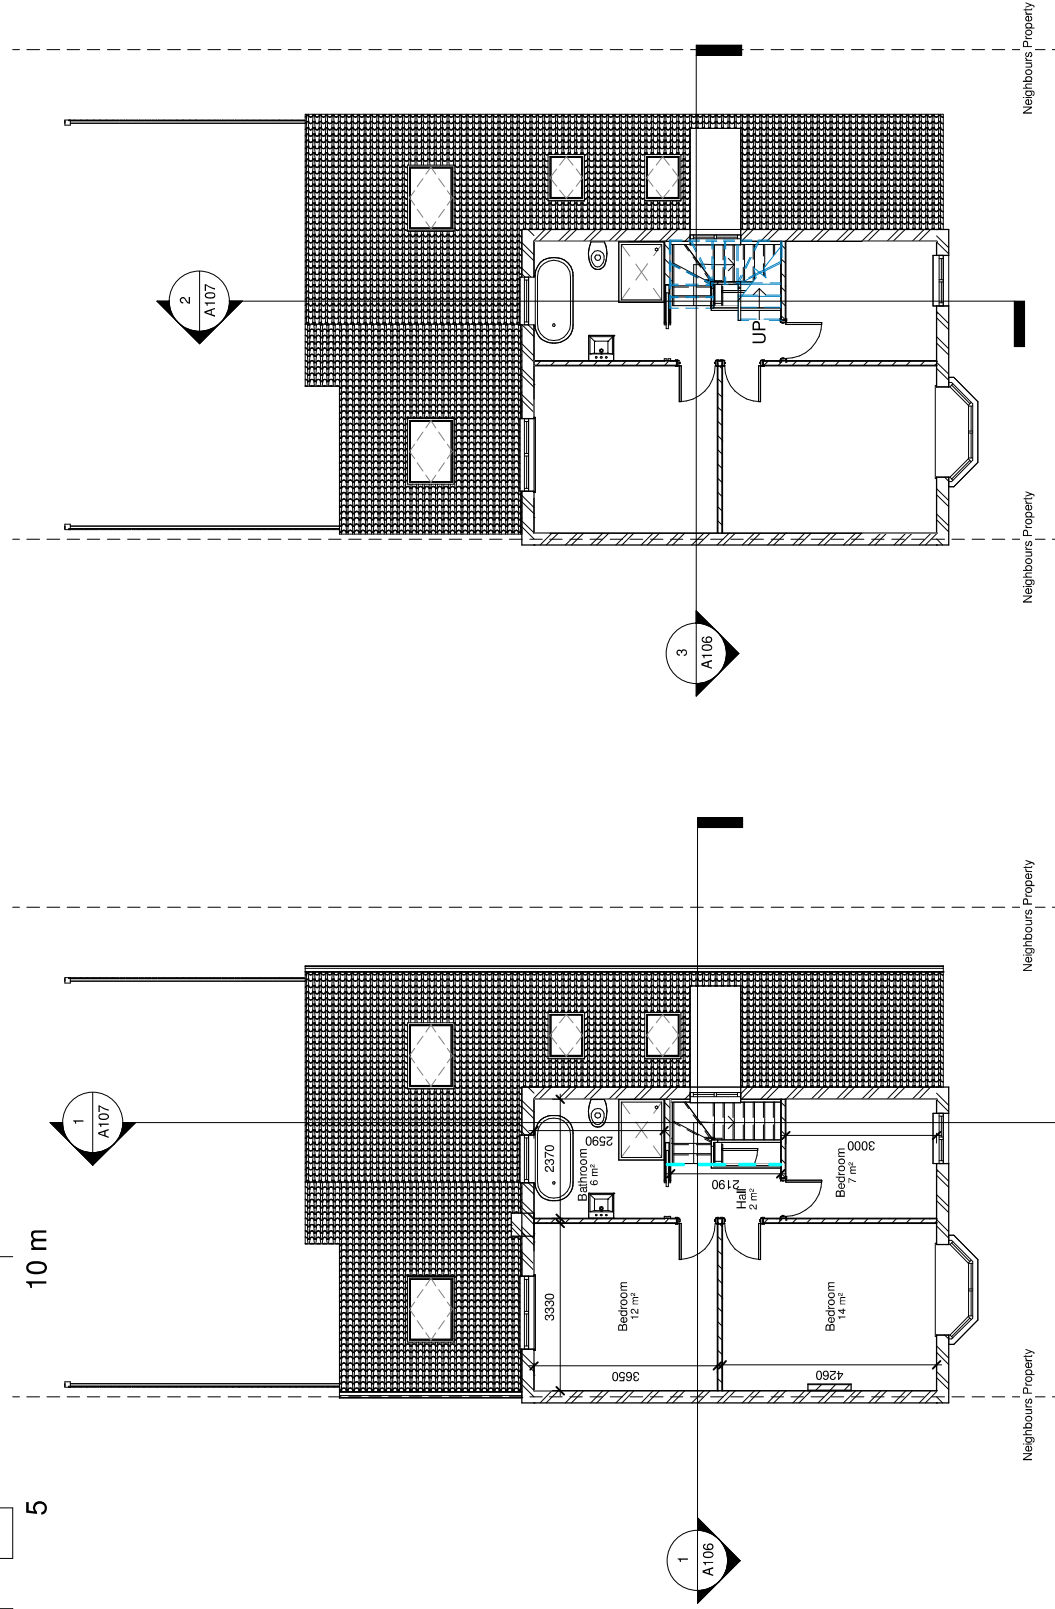


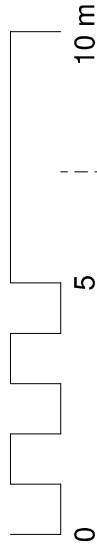

1 01- Existing 1 : 100

2 01- Proposed 1 : 100