
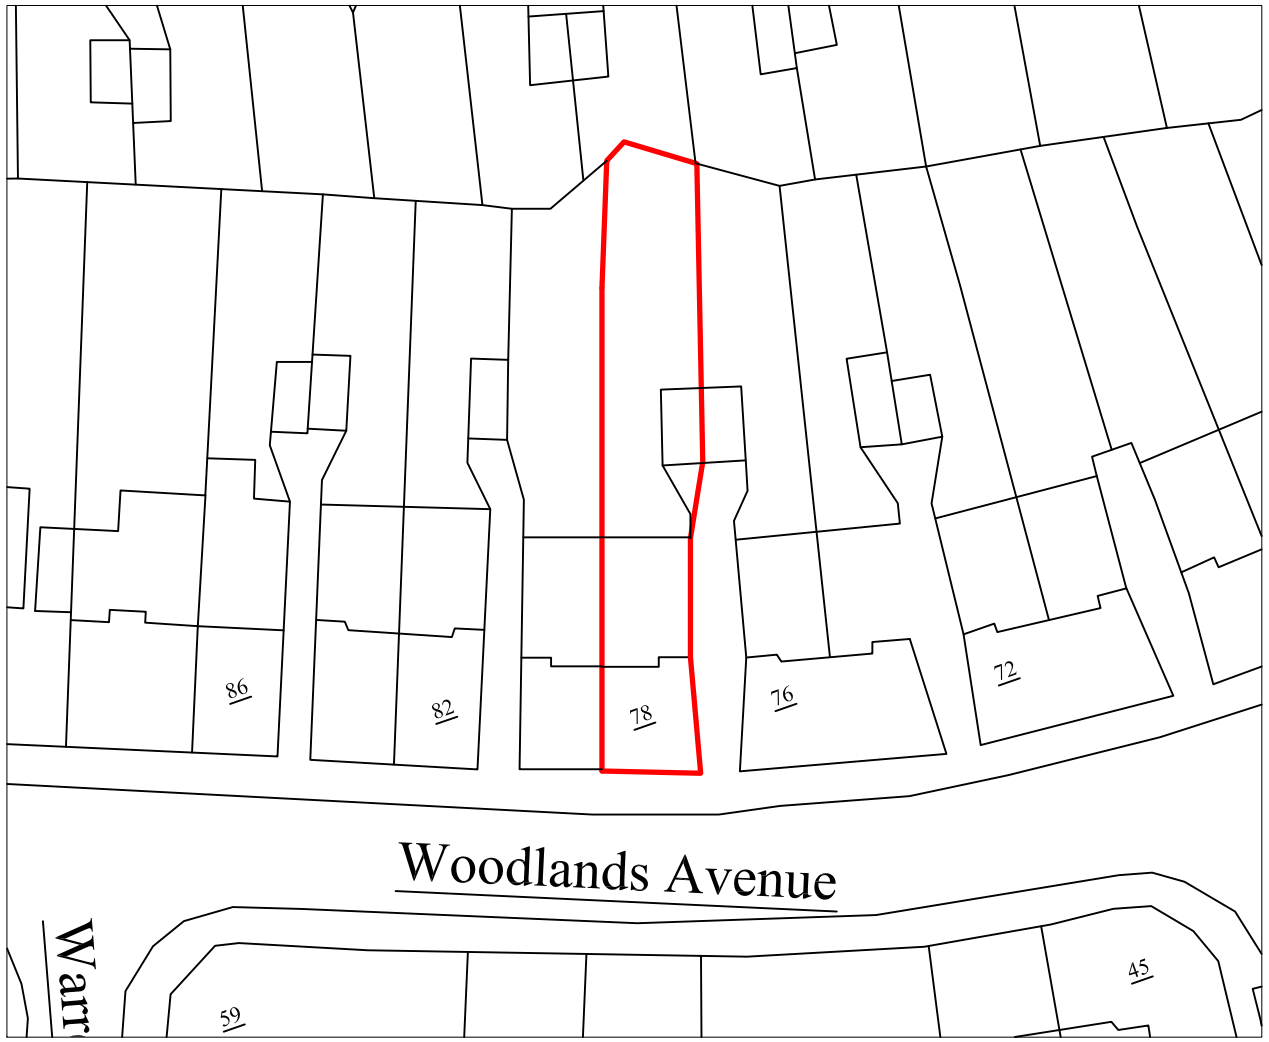



EXISTING BLOCK PLAN

SCALE IN METRES
1 : 500
0 2 4 10m 20m

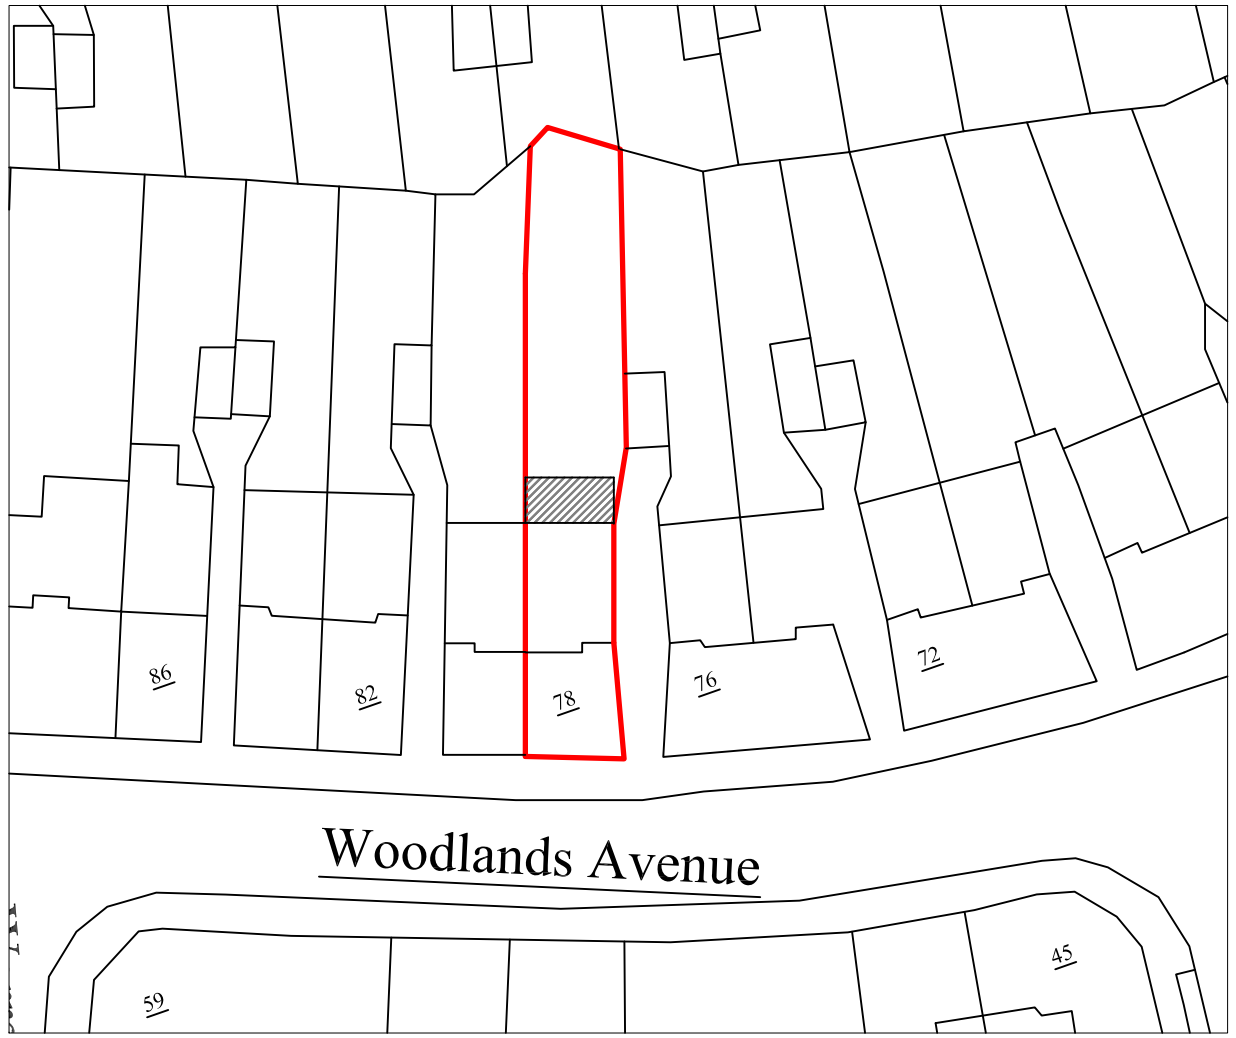

PROPOSED BLOCK PLAN

SCALE IN METRES
1 : 500
0 2 4 10m 20m

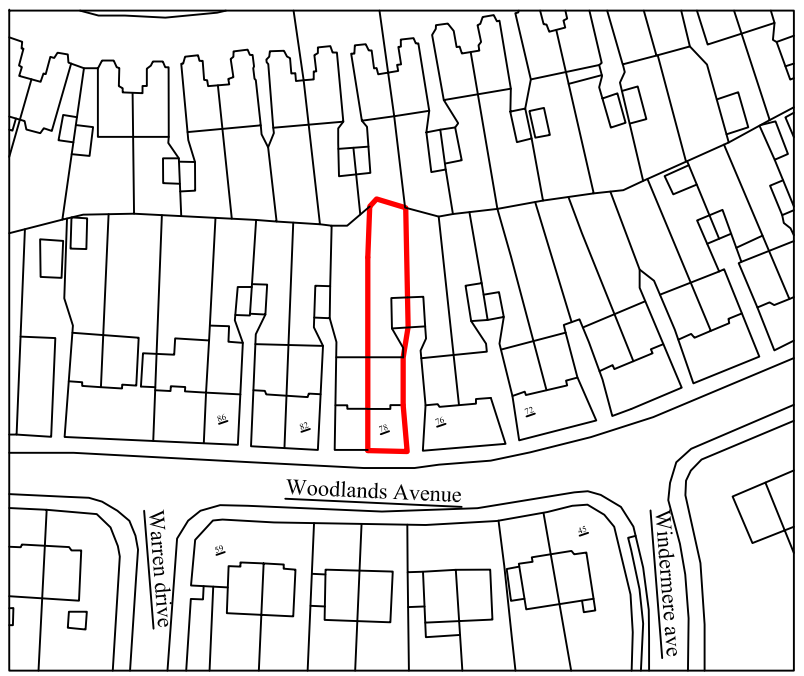

LOCATION PLAN

SCALE IN METRES
1 : 1250
0 10m 20m 30m 40m 50m

N

78 WOODLANDS AVE
RUISLIP HA4 9RQ

TITLE:
PROPOSED SINGLE STOREY REAR EXTENSION

SCALE: 1:500, 1:1250@A3

DWG NO SD78/PL 03