




SITE LOCATION
(Scale 1:50000)

Ordnance Survey map extract
based upon Landranger map series
with the permission of the controller of
Her Majesty's Stationery Office
Licence No. 100022432
Crown copyright

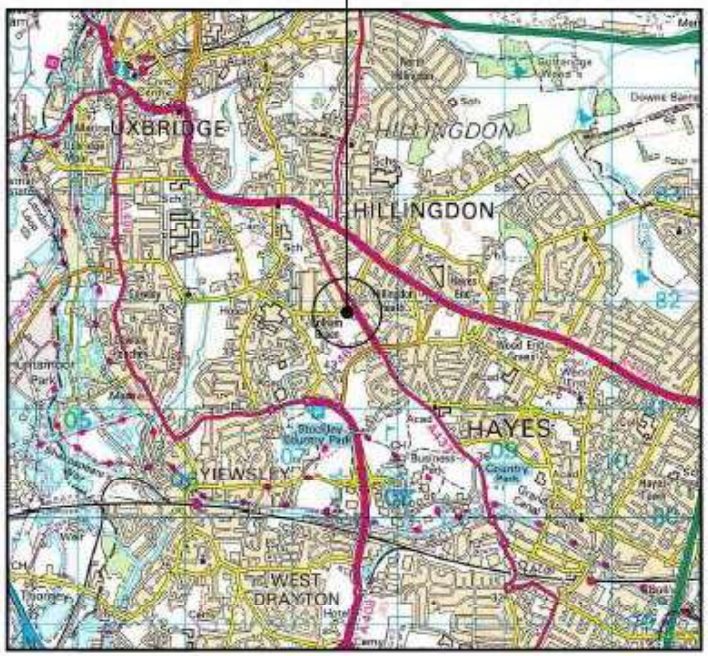

SITE PHOTOGRAPH

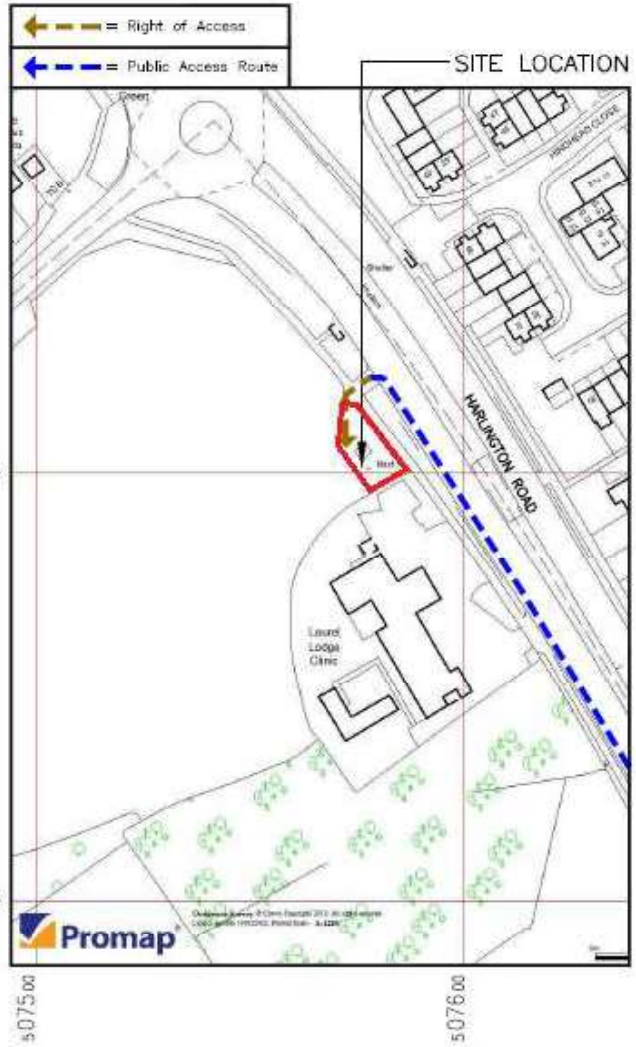


DETAILED SITE LOCATION
(Scale 1:1250)

Based upon Ordnance Survey map
extract with the permission of the
Controller of
Her Majesty's Stationery Office.
Crown copyright.
Licence No. 100022432

50 0 50 100 150

ORIGINAL SCALE AT A3 – 1:1250 ALL DIMENSIONS IN METRES

ALL DIMENSIONS ARE IN mm UNLESS NOTED OTHERWISE

N.G.R E: 507577 N: 181903

DIRECTIONS TO SITE:
EXIT JUNCTION 4 M4 ONTO STOCKLEY ROAD/A408 TOWARDS UXBRIDGE. AT THE ROUNDABOUT TAKE THE 2nd EXIT ONTO DRAYTON ROAD, BEAR LEFT ONTO HARLINGTON ROAD, THE SITE IS ON THE LEFT BEFORE THE NEXT ROUNDABOUT.

NOTES:

| REV | MODIFICATION | BY | CH | DATE |
|---|---|---|---|---|
| A | Issued for Approval | JL | UP | 21.01.21 |

telent
talent with technology
TELENT TECHNOLOGY SERVICES LTD
POINT 3, HAYWOOD ROAD,
WARWICK,
CV34 5AH,
ENGLAND.

vodafone
CORNERSTONE - BEACON

| Cell Name | Opt. |
|---|---|
| MOORCROFT FARM | A |

Cell ID No

| CORNERSTONE | TEF | VF |
|---|---|---|
| E311744 24215220 | 001545 | 82729_0 |

Site Address / Contact Details

HARLINGTON ROAD
HILLINGDON
MIDDLESEX
UB8 3QL

Drawing Title: SITE LOCATION MAPS

Purpose of Issue: PLANNING — Dwg Rev: A

Drawing Number: 100

Surveyed By: MS — Original Sheet Size: A3 — Pack Issue: B

Drawn: JL — Date: 21.01.21 — Checked: UP — Date: 21.01.21

The drawings comply with TEF & Vodafone Standard ICNIRP guidelines.
Designed in accordance with CTIL document: SDN0008 & SDN0009