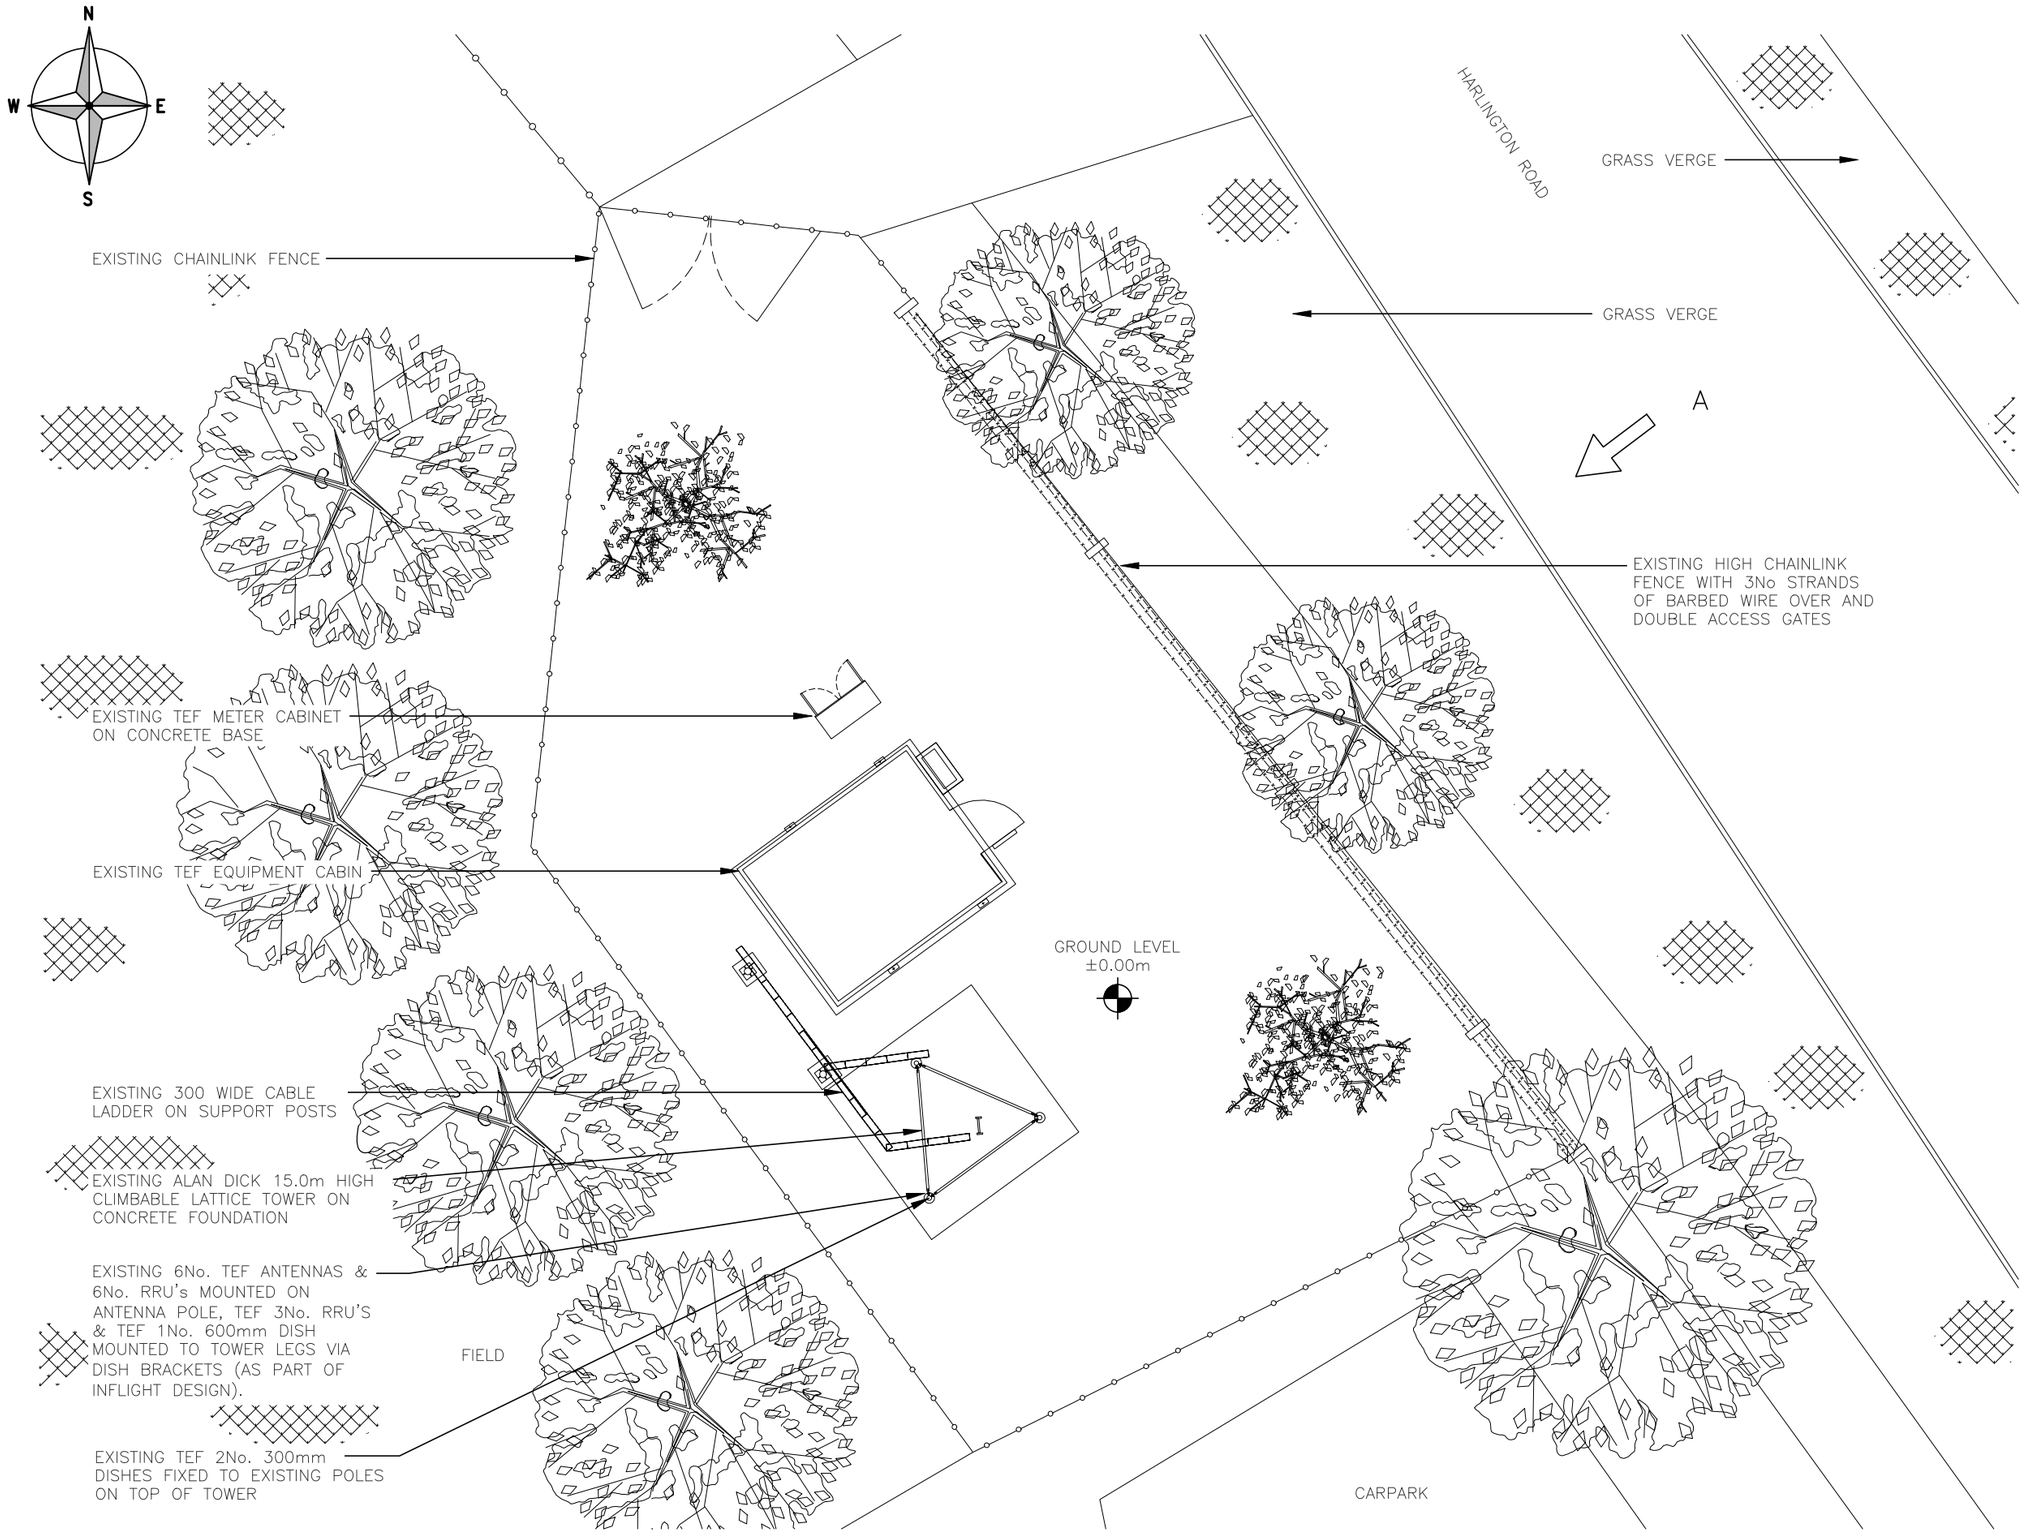


EXISTING SITE PLAN

(1:100)

5000 0 5000 10000

ORIGINAL SCALE AT A3 – 1:100

ALL DIMENSIONS IN MILLIMETRES

ALL DIMENSIONS ARE IN mm UNLESS NOTED OTHERWISE

N.G.R	E: 507577 N: 181903

NOTES:

REVISIT REQUIRED PRIOR TO BUILD TO CONFIRM INFLIGHT DESIGN HAS BEEN BUILT AS SHOWN

REV	MODIFICATION	BY	CH	DATE
A	Issued for Approval	JL	UP	21.01.21

ERICSSON

telent

talent with technology

TELENT TECHNOLOGY SERVICES LTD
POINT 3, HAYWOOD ROAD,
WARWICK,
CV34 5AH,
ENGLAND.

vodafone

CORNERSTONE - BEACON

Cell Name	Opt.
MOORCROFT FARM	A

Cell ID No

CORNERSTONE	TEF	VF
E311744 24215220	001545	82729_0

Site Address / Contact Details


HARLINGTON ROAD
HILLINGDON
MIDDLESEX
UB8 3QL

Drawing Title: EXISTING SITE PLAN

Purpose of issue: PLANNING — Dwg Rev: A

Drawing Number: 200

Surveyed By:		Original Sheet Size:		Pack Issue:
MS		A3		
Drawn: JL	Date: 21.01.21	Checked: UP	Date: 21.01.21	B

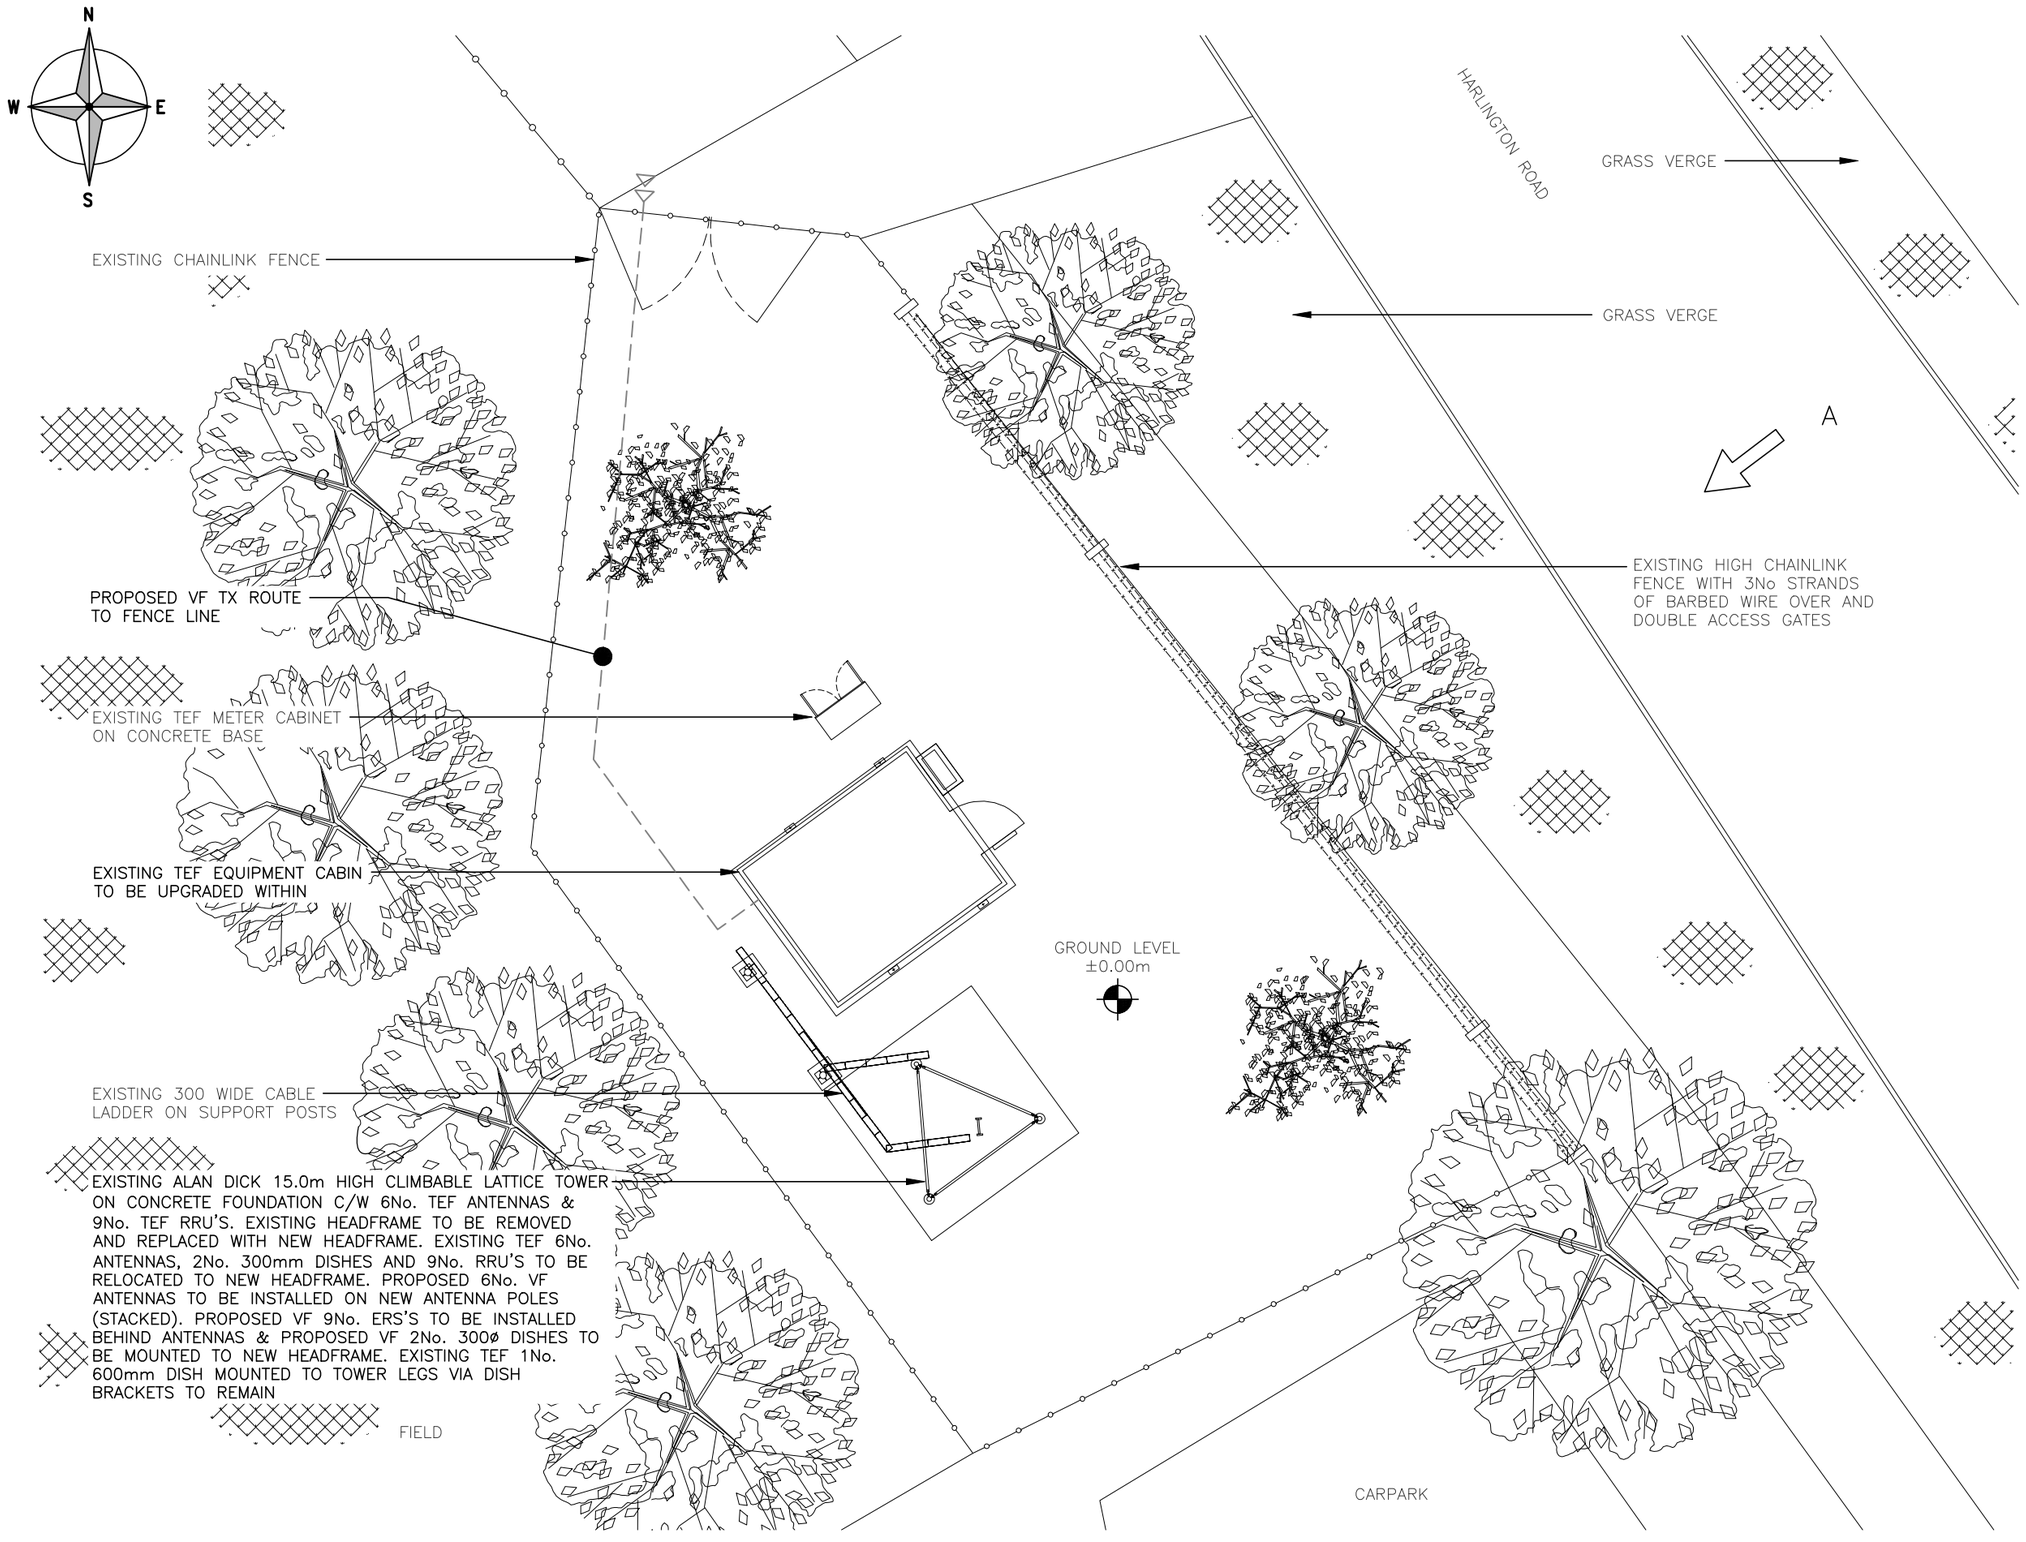

PROPOSED SITE PLAN

(1:100)

5000 0 5000 10000

ORIGINAL SCALE AT A3 – 1:100

ALL DIMENSIONS IN MILLIMETRES

The drawings comply with TEF & Vodafone Standard ICNIRP guidelines.
Designed in accordance with CTIL document: SDN0008 & SDN0009

ALL DIMENSIONS ARE IN mm UNLESS NOTED OTHERWISE

N.G.R	E: 507577 N: 181903

NOTES:

REV	MODIFICATION	BY	CH	DATE
B	VF dishes added	SH	UP	23.04.21
A	Issued for Approval	JL	UP	21.01.21

ERICSSON
telent
talent with technology
TELENT TECHNOLOGY SERVICES LTD
POINT 3, HAYWOOD ROAD,
WARWICK,
CV34 5AH,
ENGLAND.

vodafone
CORNERSTONE - BEACON

Cell Name	Opt.
MOORCROFT FARM	A

Cell ID No

CORNERSTONE	TEF	VF
E311744 24215220	001545	82729_0

Site Address / Contact Details

HARLINGTON ROAD
HILLINGDON
MIDDLESEX
UB8 3QL


Drawing Title: PROPOSED SITE PLAN

Purpose of issue: PLANNING — Dwg Rev: B

Drawing Number: 201

Surveyed By:	Original Sheet Size:	Pack Issue:
MS	A3	B

Drawn:	Date:	Checked:	Date:
JL	21.01.21	UP	21.01.21

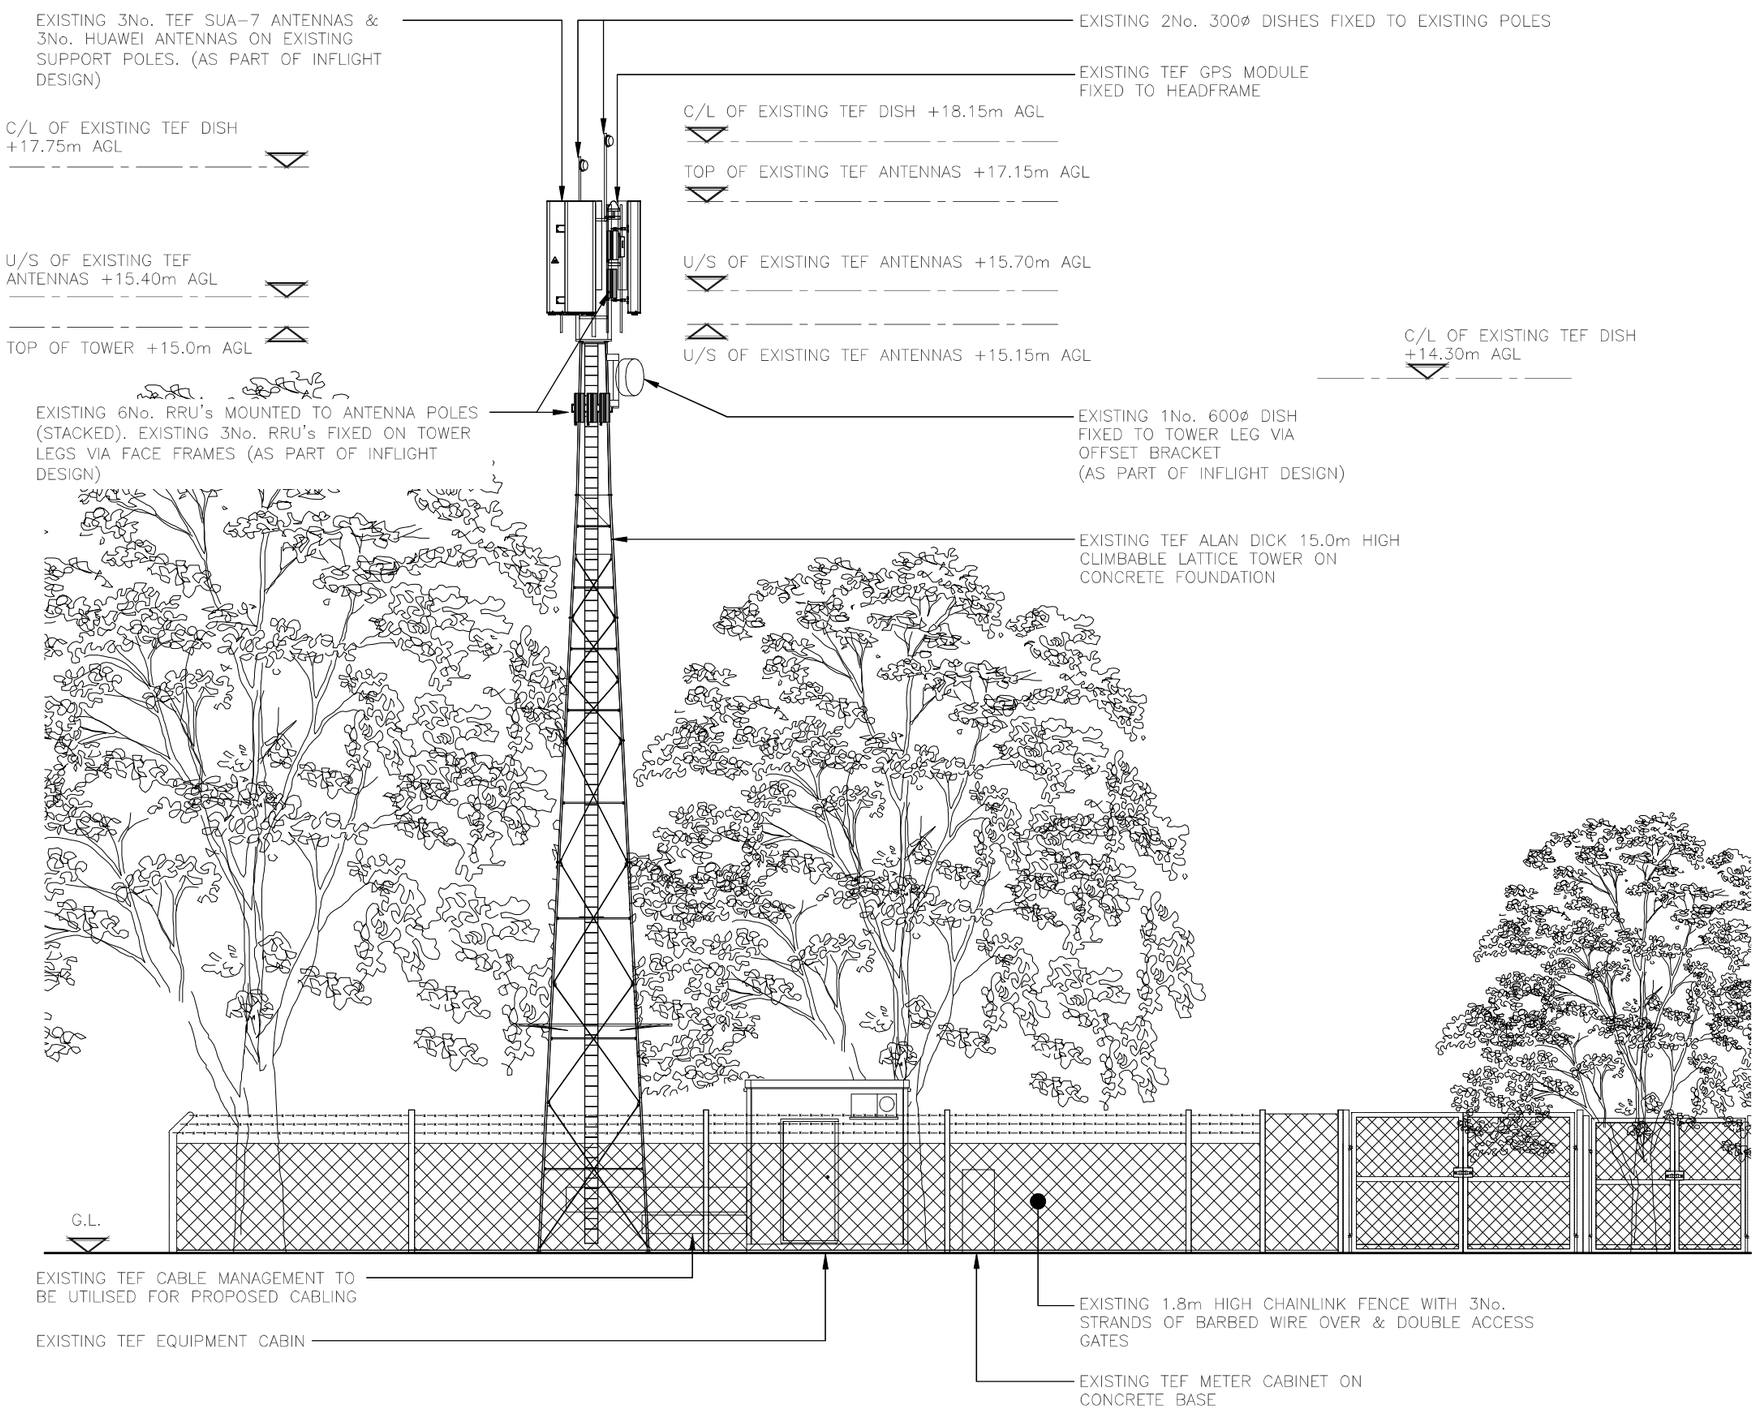

EXISTING ELEVATION A

(1:100)

5000 0 5000 10000

ORIGINAL SCALE AT A3 – 1:100

ALL DIMENSIONS IN MILLIMETRES

ALL DIMENSIONS ARE IN mm UNLESS NOTED OTHERWISE

N.G.R E: 507577 N: 181903

NOTES:

REVISIT REQUIRED PRIOR TO BUILD TO CONFIRM INFLIGHT DESIGN HAS BEEN BUILT AS SHOWN

REV	MODIFICATION	BY	CH	DATE
A	Issued for Approval	JL	UP	21.01.21

ERICSSON
telent
talent with technology
TELENT TECHNOLOGY SERVICES LTD
POINT 3, HAYWOOD ROAD,
WARWICK,
CV34 5AH,
ENGLAND.

vodafone
CORNERSTONE - BEACON

Cell Name	Opt.
MOORCROFT FARM	A

Cell ID No

CORNERSTONE	TEF	VF
E311744 24215220	001545	82729_0

Site Address / Contact Details

HARLINGTON ROAD
HILLINGDON
MIDDLESEX
UB8 3QL


Drawing Title: EXISTING SITE ELEVATION

Purpose of issue: PLANNING — Dwg Rev: A

Drawing Number: 300

Surveyed By:	Original Sheet Size:	Pack Issue:
MS	A3	B

Drawn:	Date:	Checked:	Date:
JL	21.01.21	UP	21.01.21

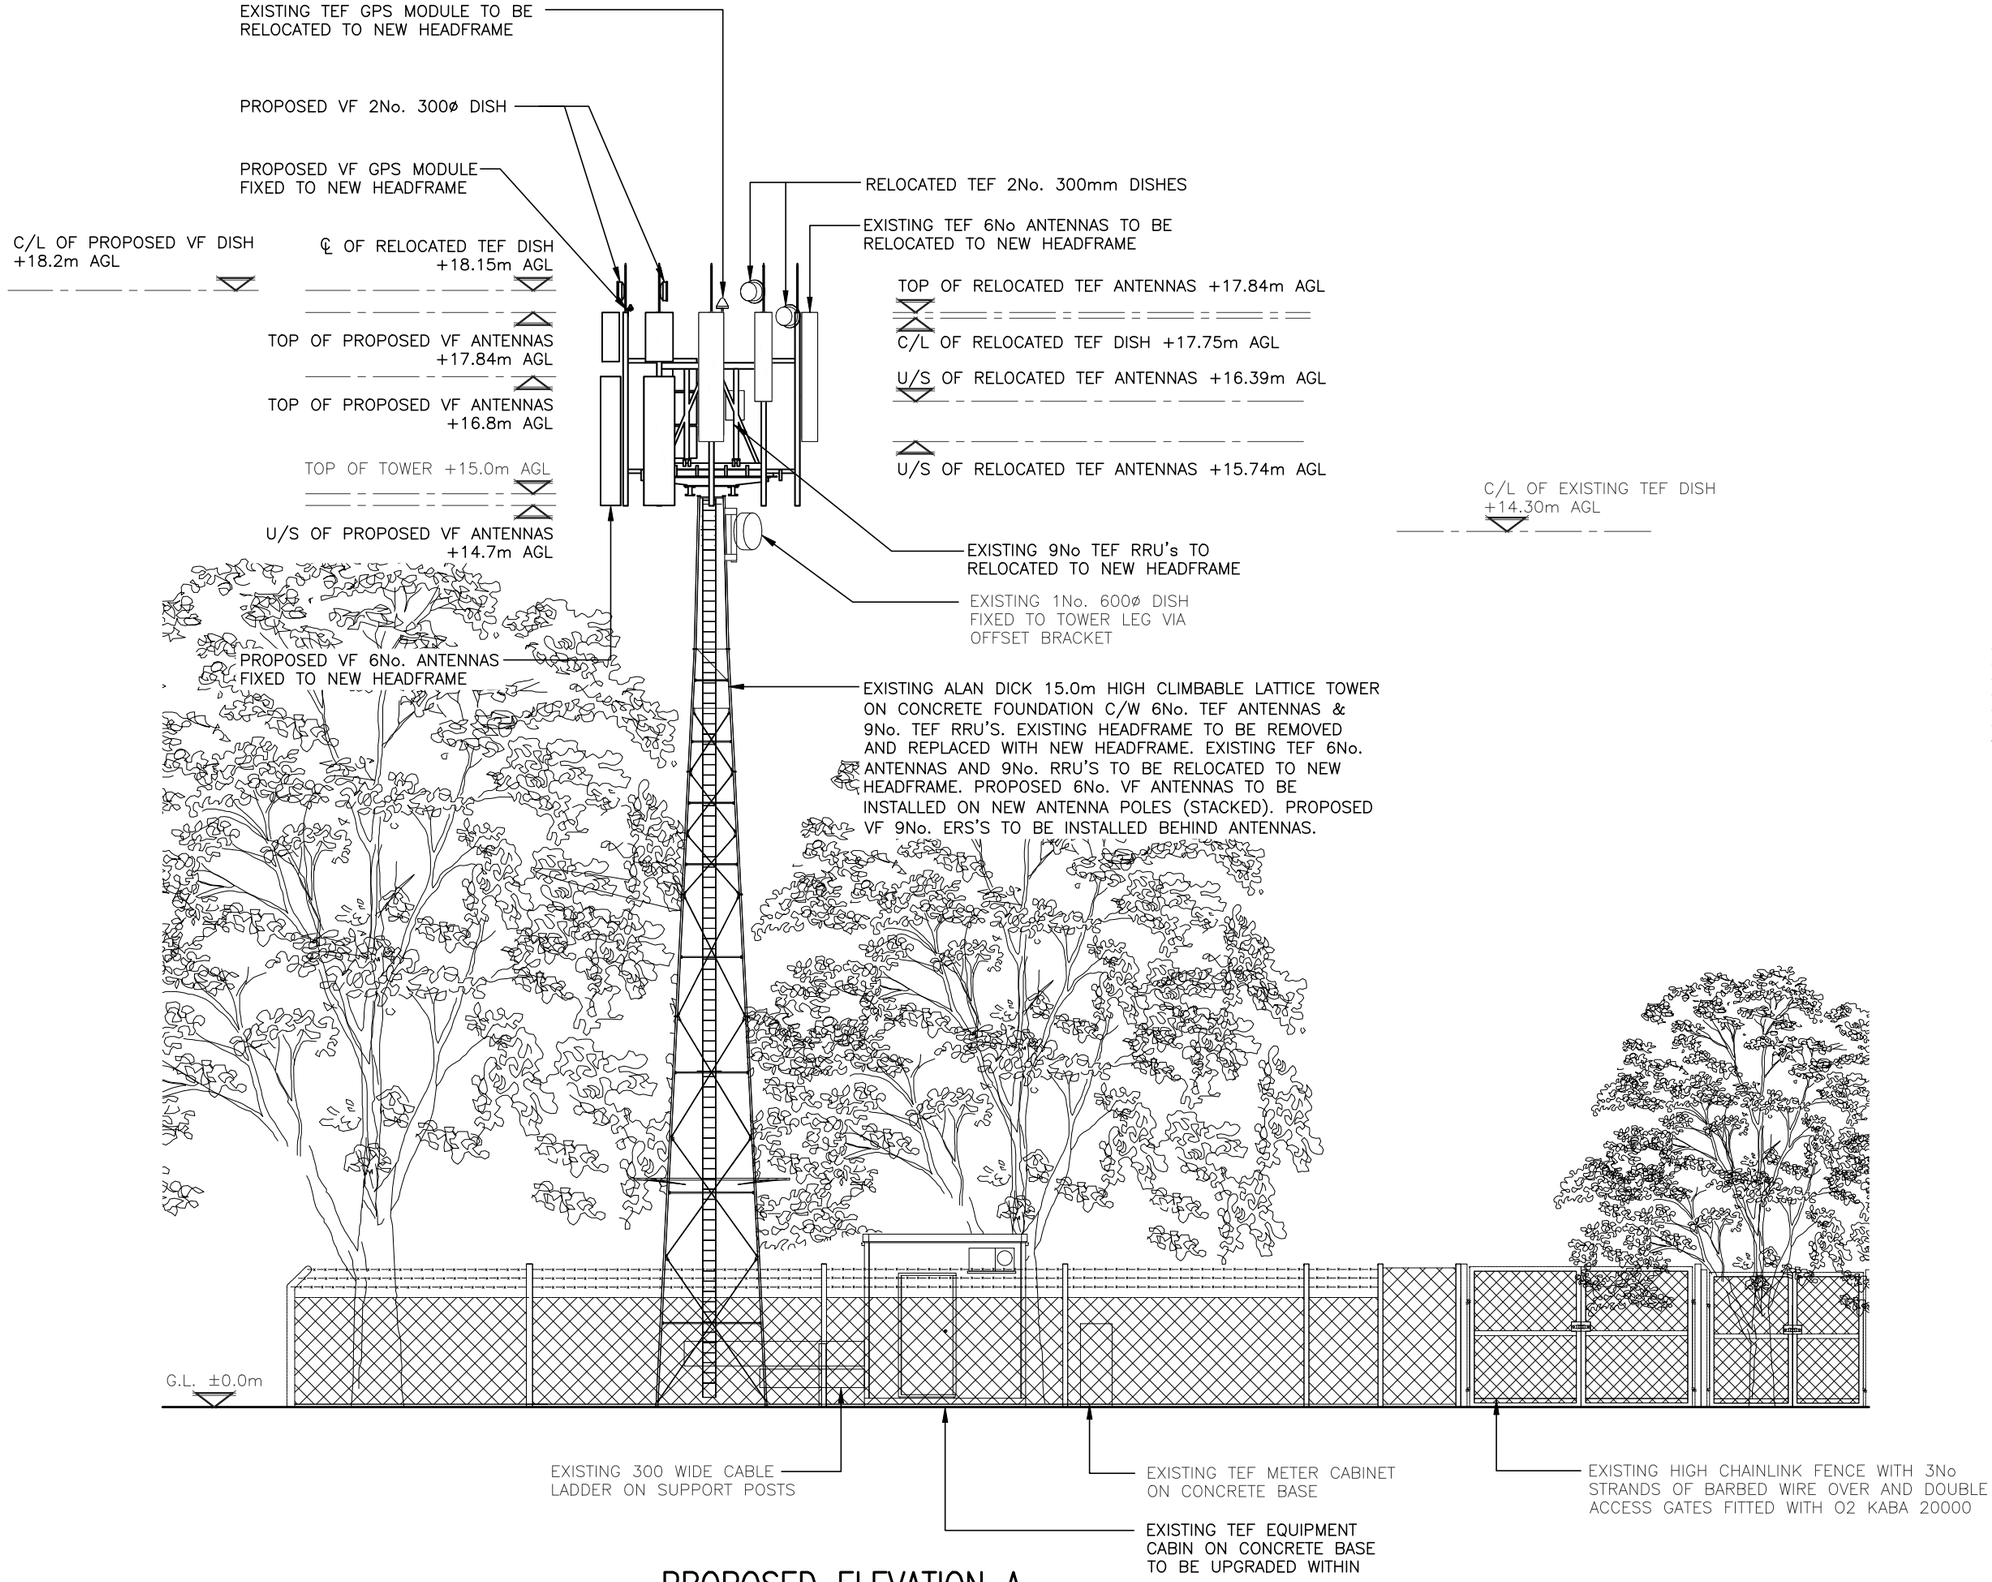

PROPOSED ELEVATION A

(1:100)

5000 0 5000 10000

ORIGINAL SCALE AT A3 – 1:100

ALL DIMENSIONS IN MILLIMETRES

The drawings comply with TEF & Vodafone Standard ICNIRP guidelines.
Designed in accordance with CTIL document: SDN0008 & SDN0009

ALL DIMENSIONS ARE IN mm UNLESS NOTED OTHERWISE

N.G.R | E: 507577 N: 181903

NOTES:

REV	MODIFICATION	BY	CH	DATE
B	VF dishes added	SH	UP	23.04.21
A	Issued for Approval	JL	UP	21.01.21

ERICSSON

telent
talent with technology
TELENT TECHNOLOGY SERVICES LTD
POINT 3, HAYWOOD ROAD,
WARWICK,
CV34 5AH,
ENGLAND.

vodafone
CORNERSTONE - BEACON

Cell Name	Opt.
MOORCROFT FARM	A

Cell ID No

CORNERSTONE	TEF	VF
E311744 24215220	001545	82729_0

Site Address / Contact Details

HARLINGTON ROAD
HILLINGDON
MIDDLESEX
UB8 3QL

Drawing Title: PROPOSED SITE ELEVATION

Purpose of issue: PLANNING — Dwg Rev: B

Drawing Number: 301

Surveyed By:	Original Sheet Size:	Pack Issue:
MS	A3	B

Drawn:	Date:	Checked:	Date:
JL	21.01.21	UP	21.01.21