




Metres

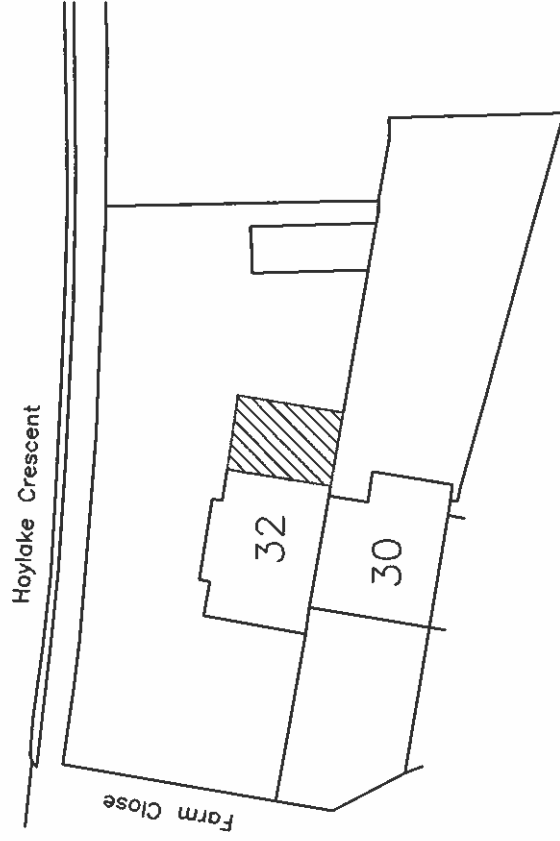

For Planning Purposes only

ADDRESS 32 Hoylake Crescent Ickenham UB10 8JD		
DRAWING TITLE block Plan		
PROPOSAL Side single storey extension		
SCALE 1:500	DATE Sept 21	REV
DRAWING NUMBER L.04		