

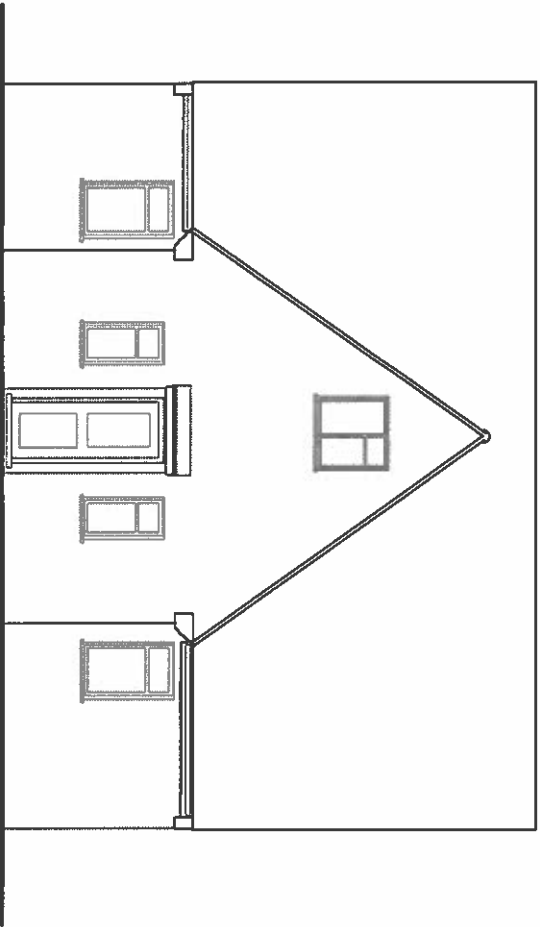
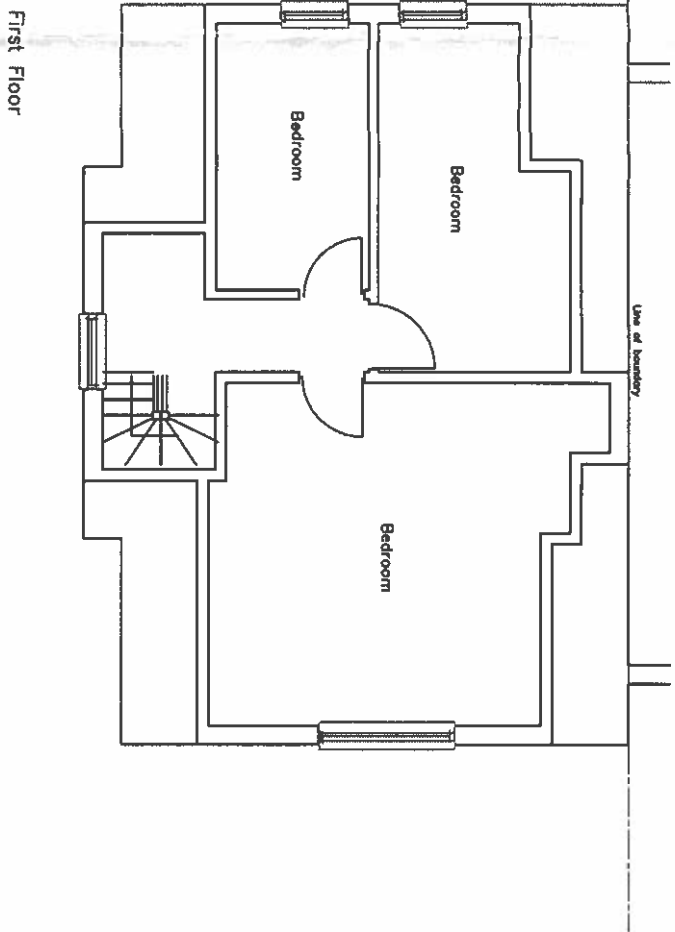


FOR PLANNING PURPOSES ONLY


ADDRESS 32 Hoylake Crescent Ickenham UB10		
DRAWING TITLE Plans / elevations as extg		
PROPOSAL Dormer windows / single side extension		
SCALE 1:100	DATE Sept 21	REV
DRAWING NUMBER L.01		

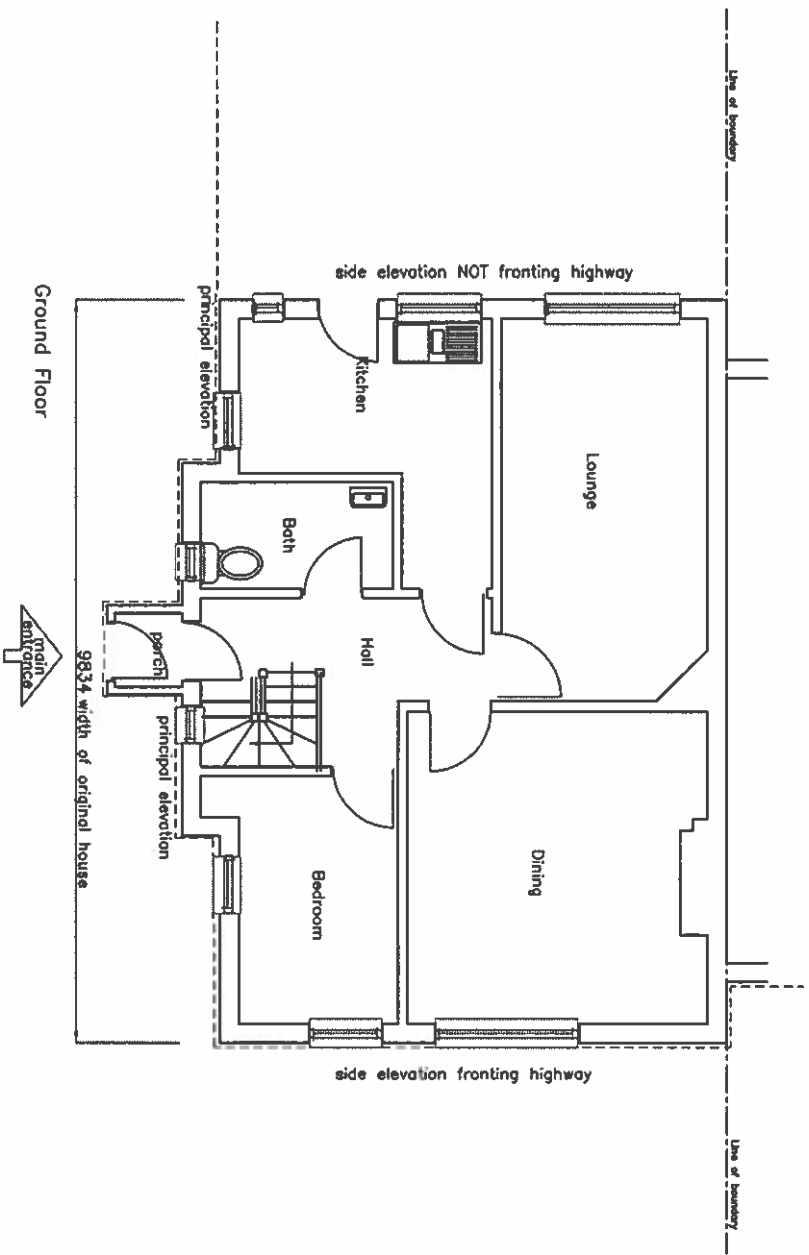

Front (principal) elevation

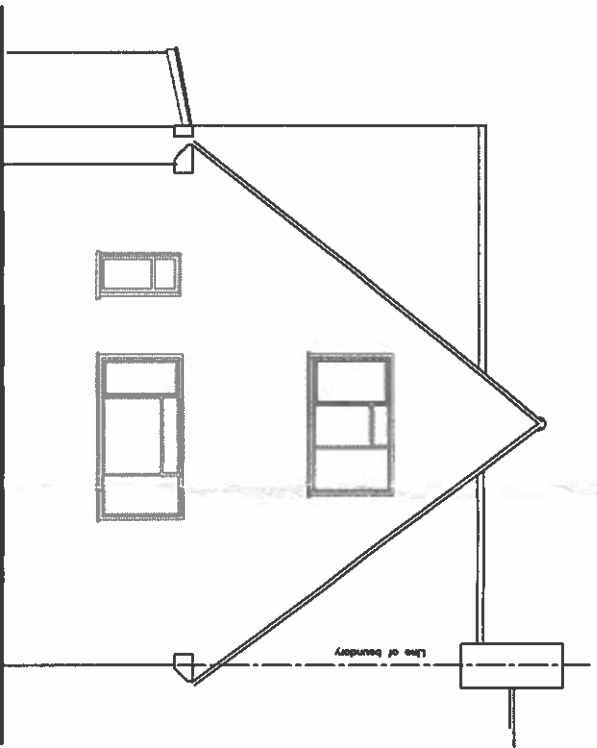

side elevation fronting highway

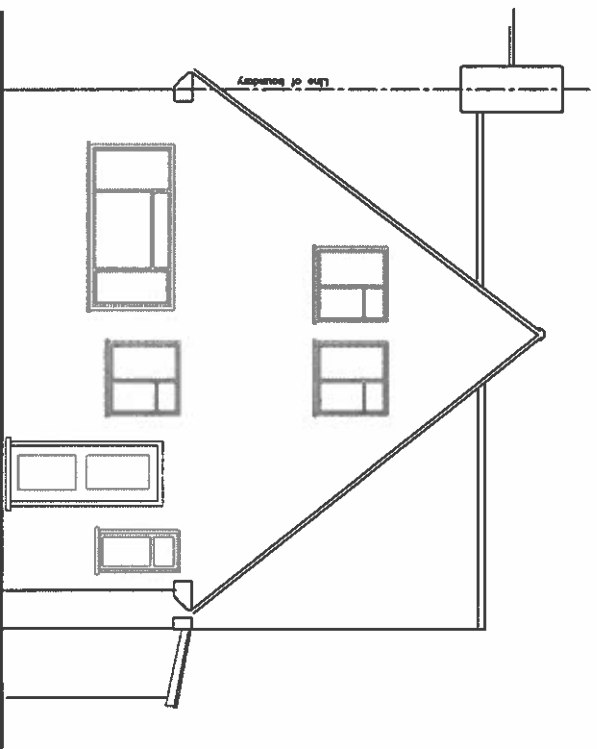

side elevation NOT fronting highway