




PRIOR APPROVAL 4M

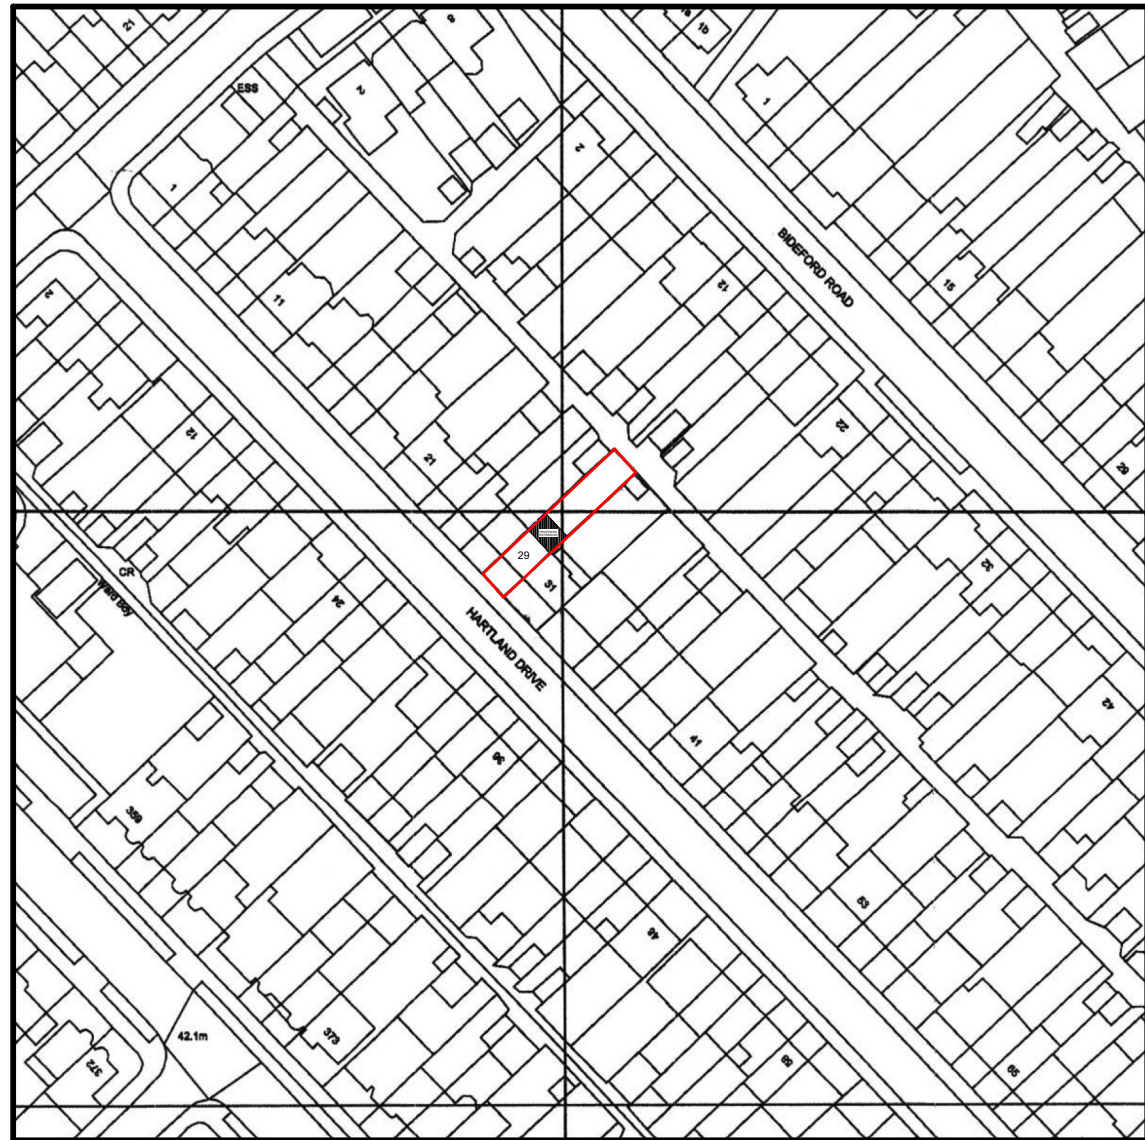

LOCATION PLAN (1:1250)




SITE PLAN (1:500)

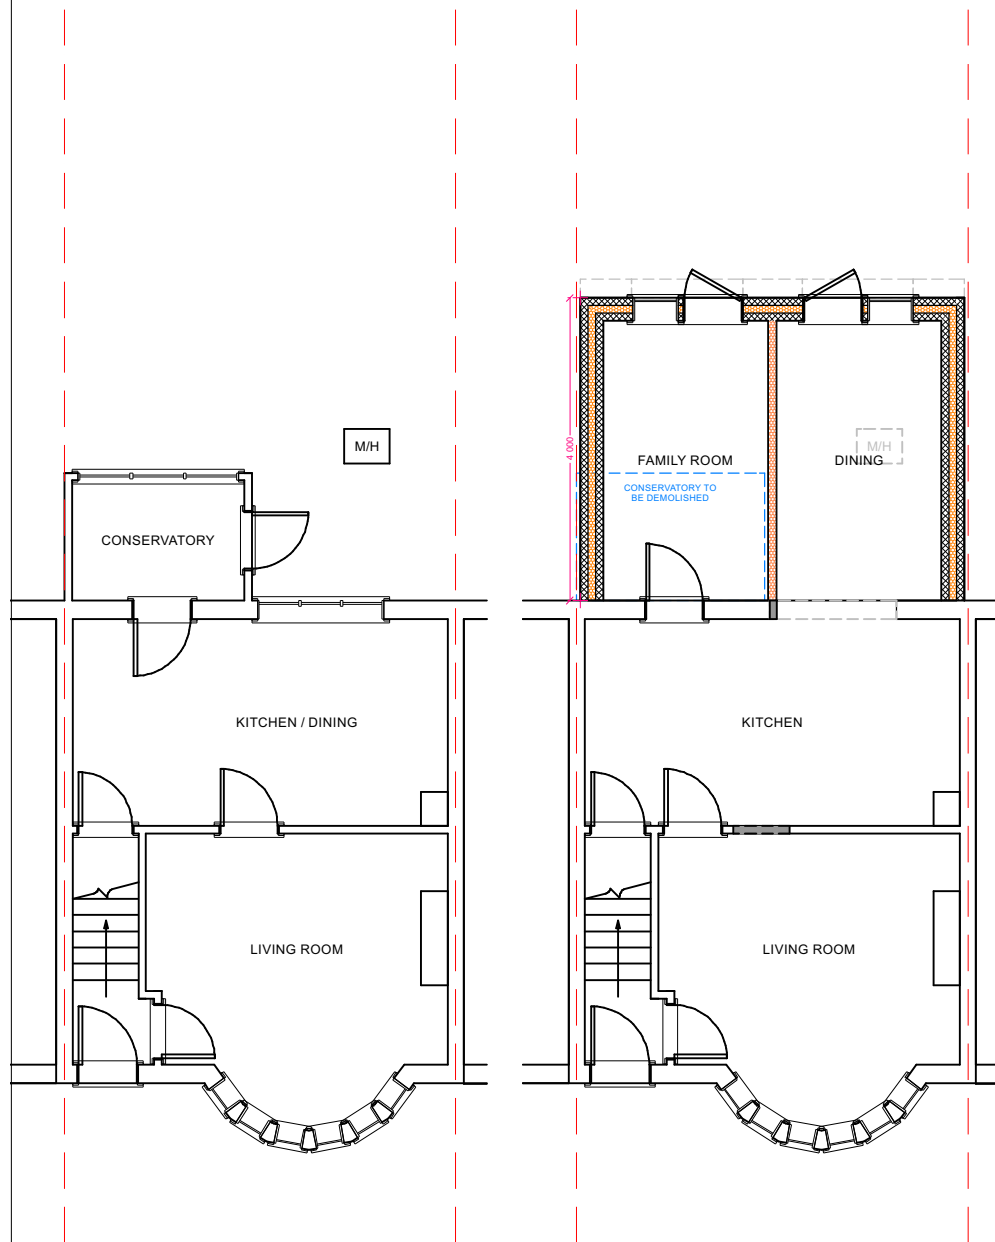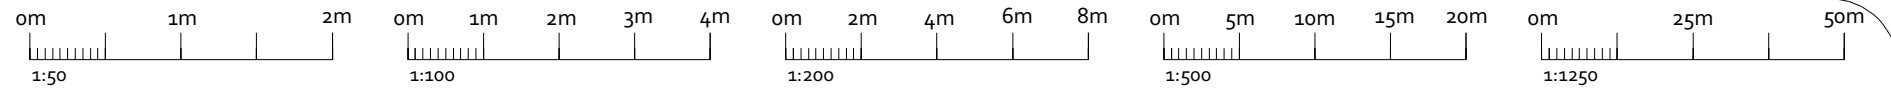


EXISTING G/F (1:100)

PROPOSED G/F (1:100)

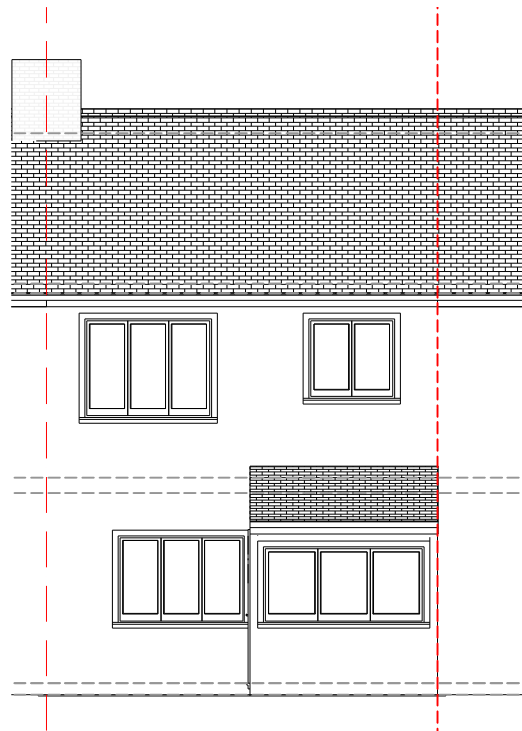


EXISTING REAR (1:100)

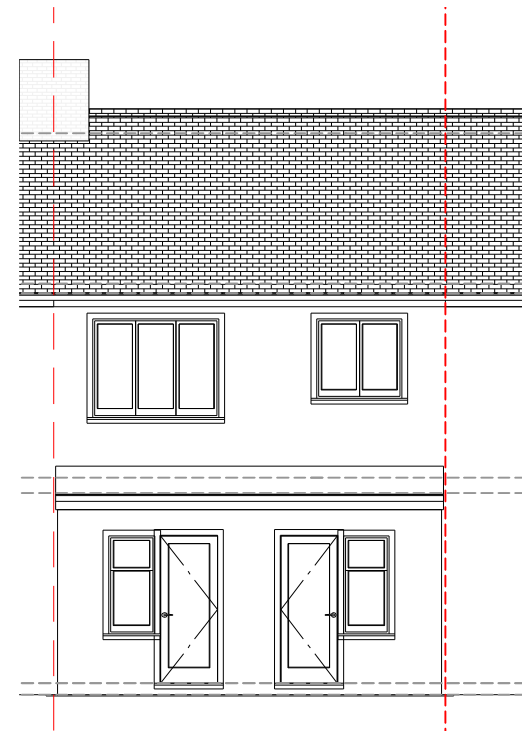

PROPOSED REAR (1:100)



EXISTING SIDE (1:100)

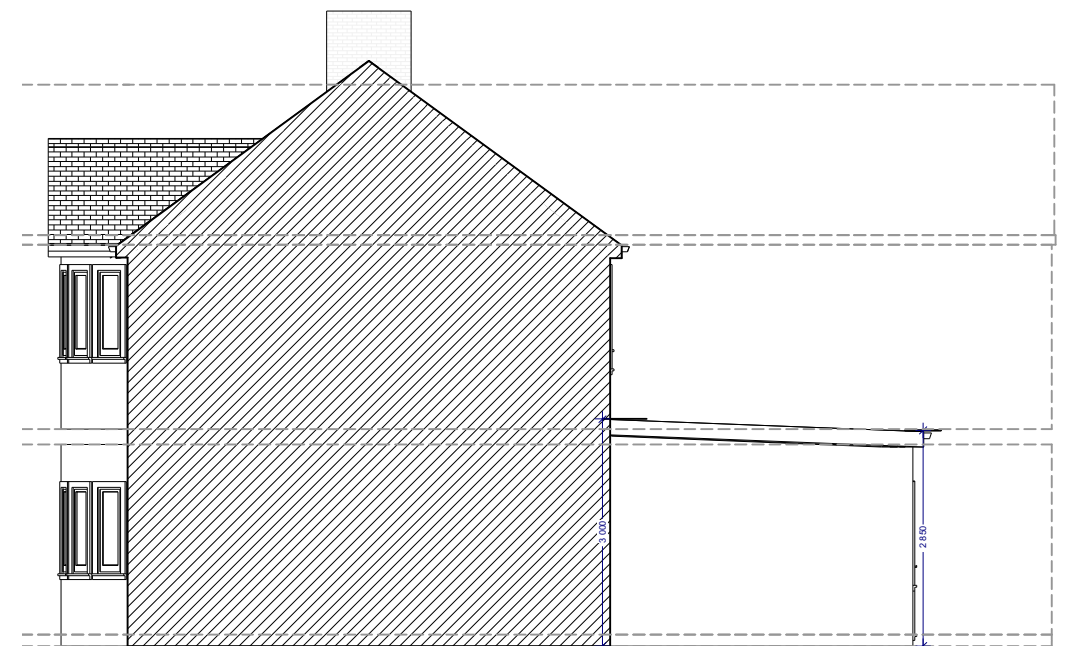

PROPOSED SIDE (1:100)

PRIOR APPROVAL 4M