


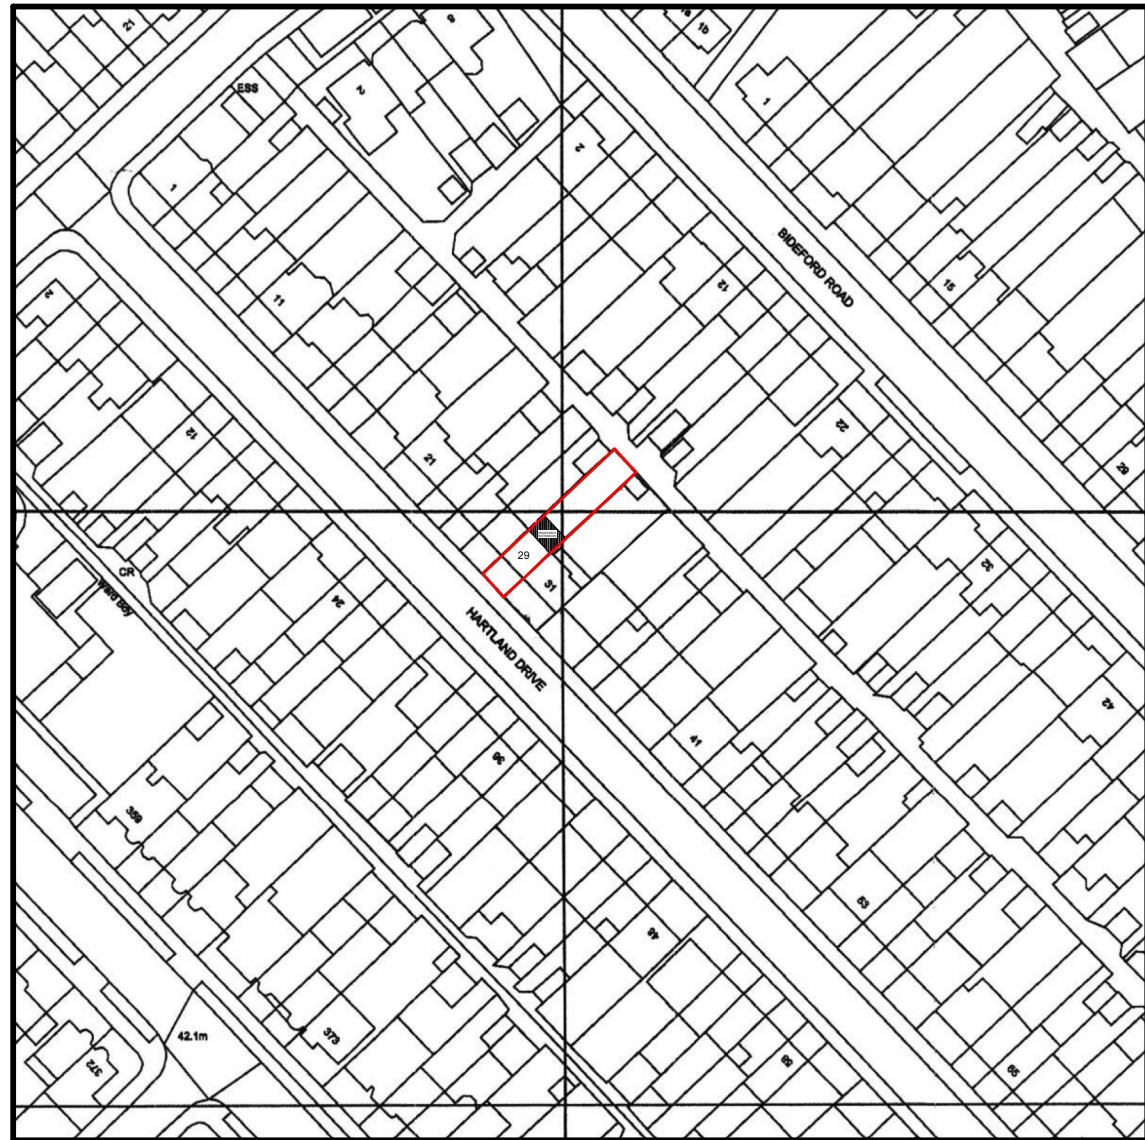


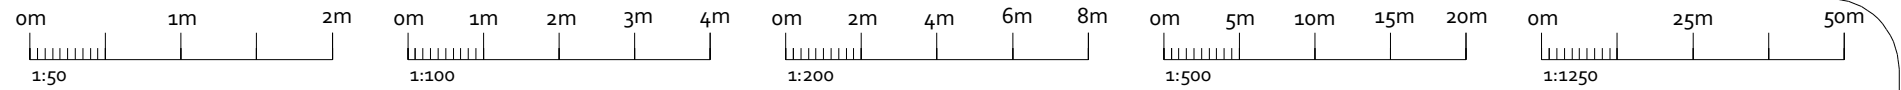


LOCATION PLAN (1:1250)

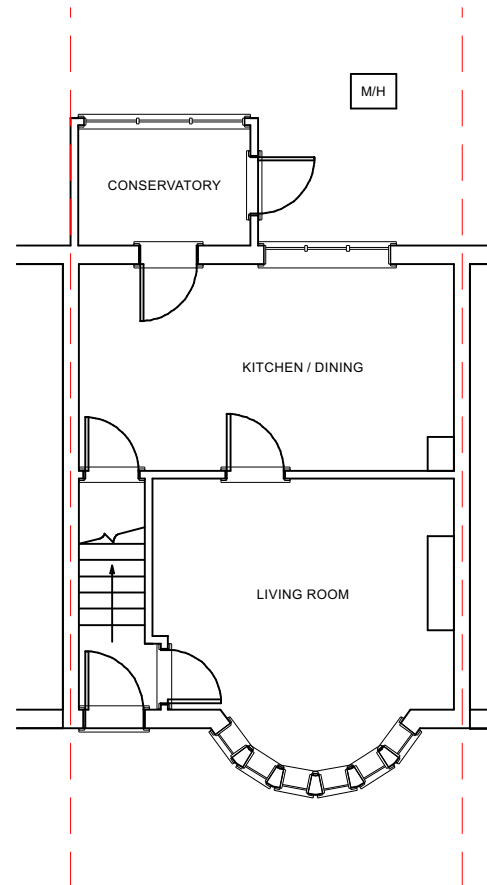


SITE PLAN (1:500)

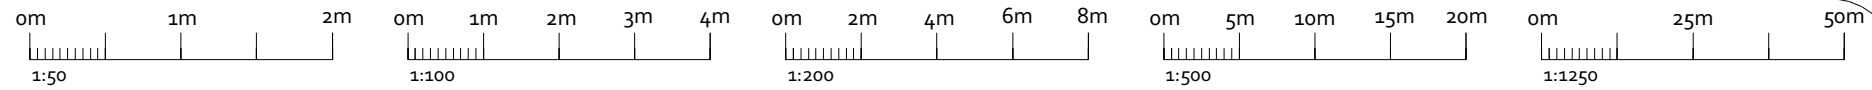


EXISTING G/F (1:100)

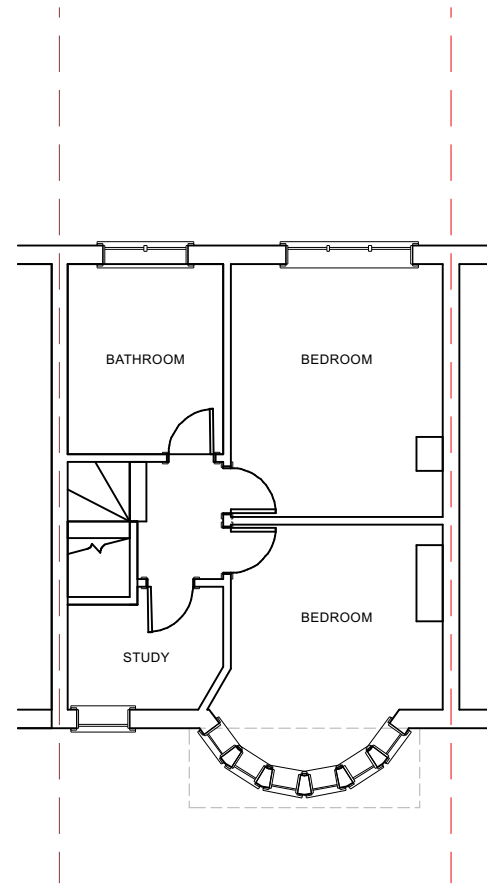


EXISTING 1/F (1:100)

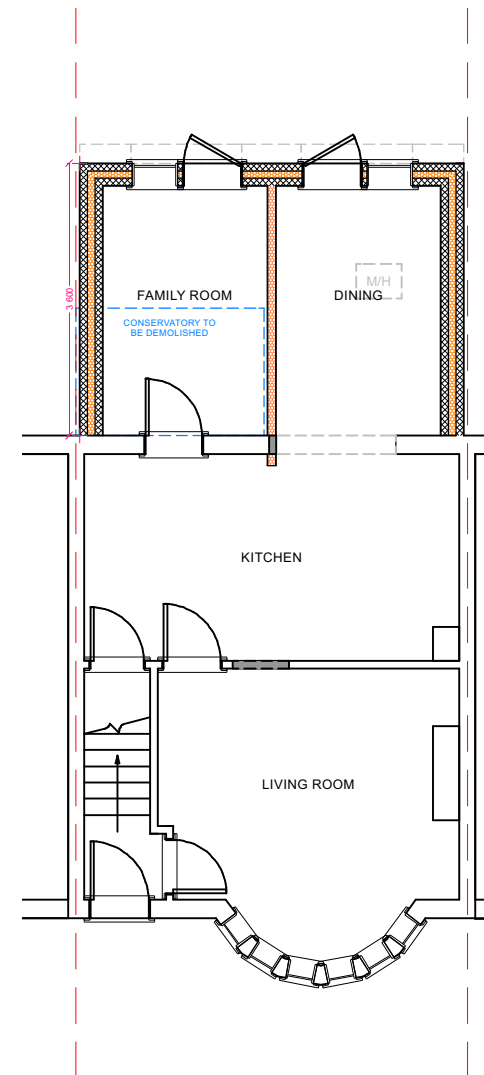


PROPOSED G/F (1:100)

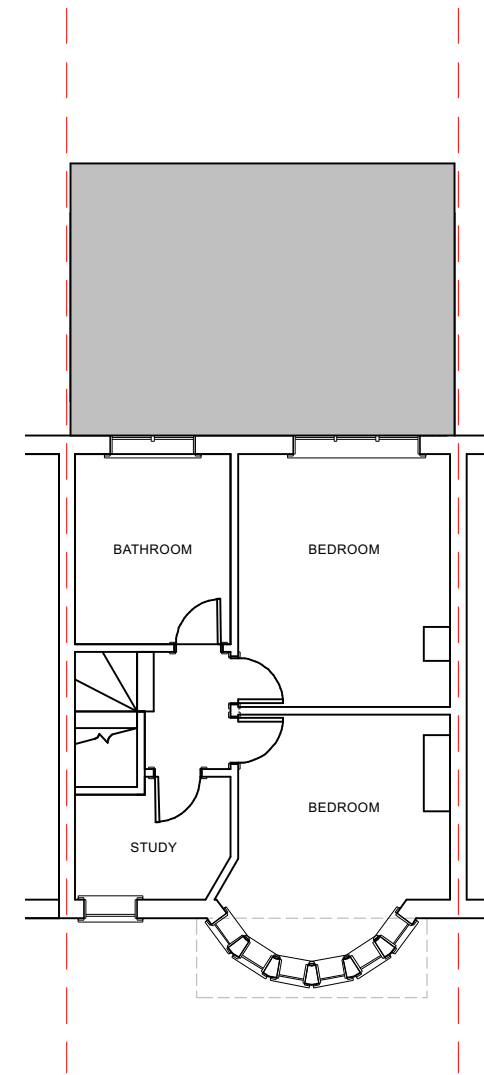


PROPOSED 1/F (1:100)

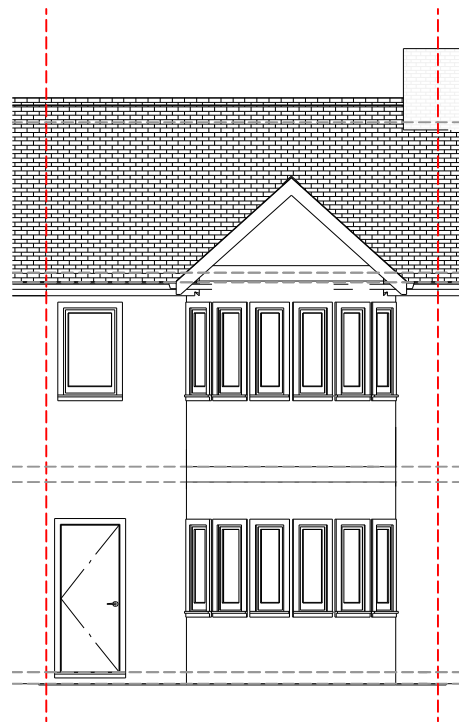

EXISTING FRONT (1:100)

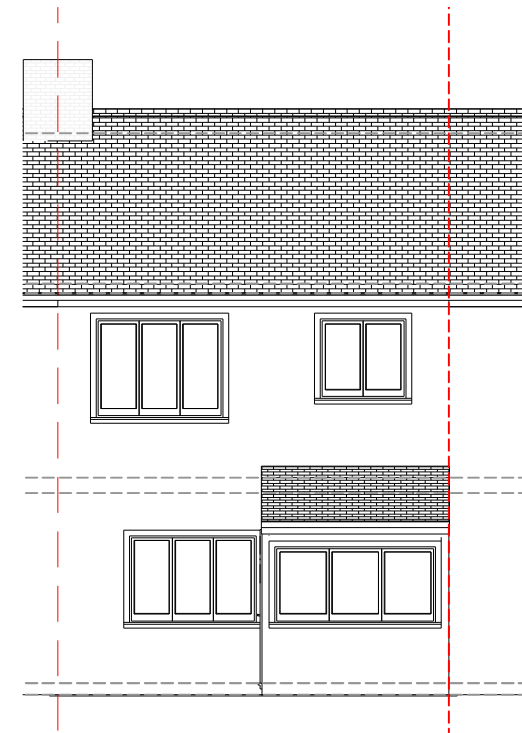



EXISTING REAR (1:100)

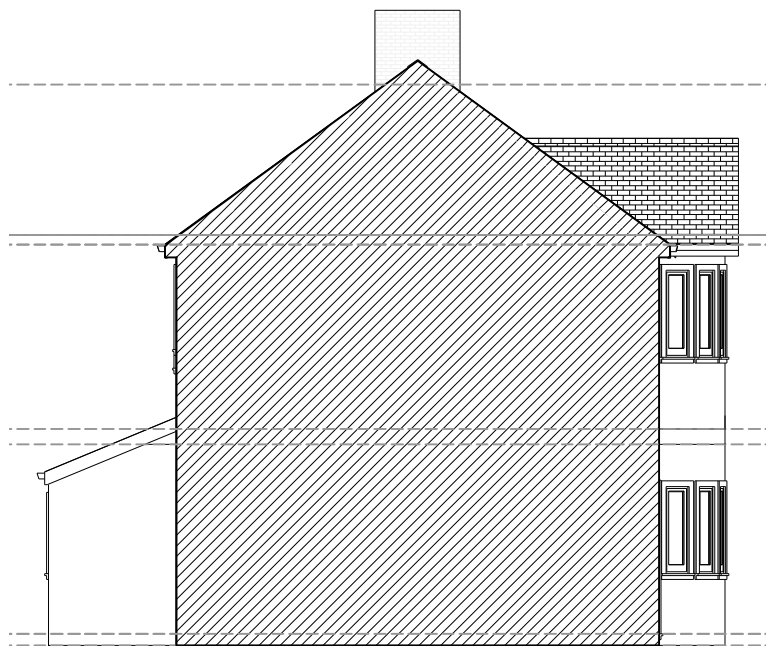


EXISTING SIDE (1:100)




EXISTING SIDE (1:100)

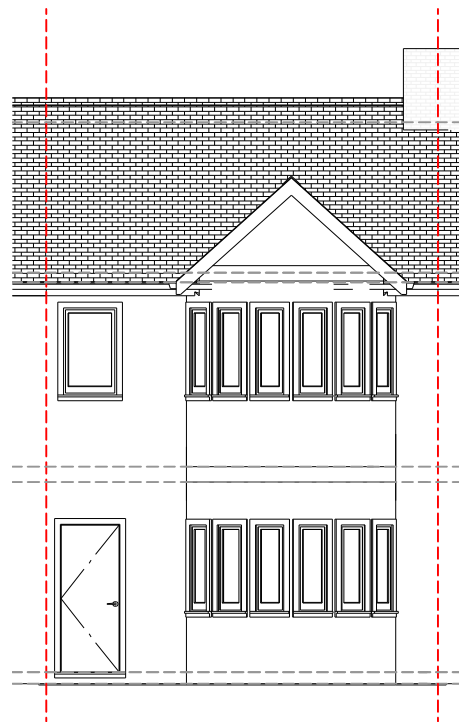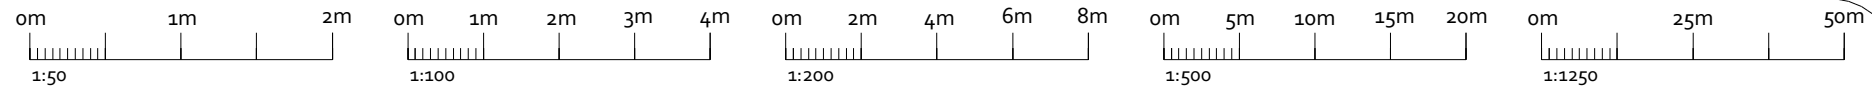


PROPOSED FRONT (1:100)

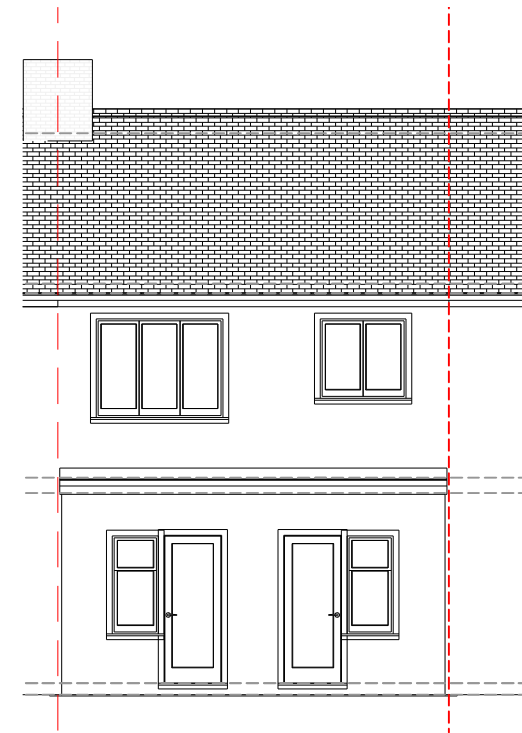

PROPOSED REAR (1:100)

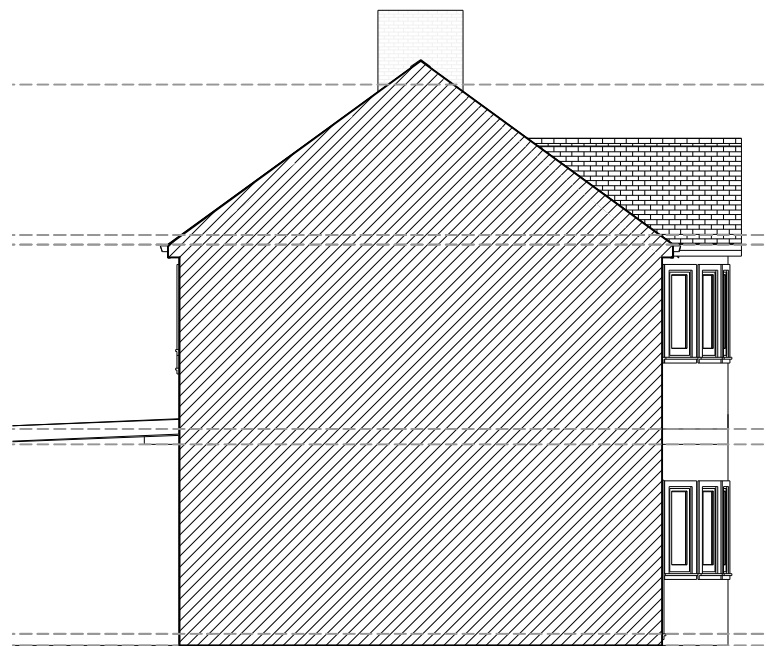

PROPOSED SIDE (1:100)

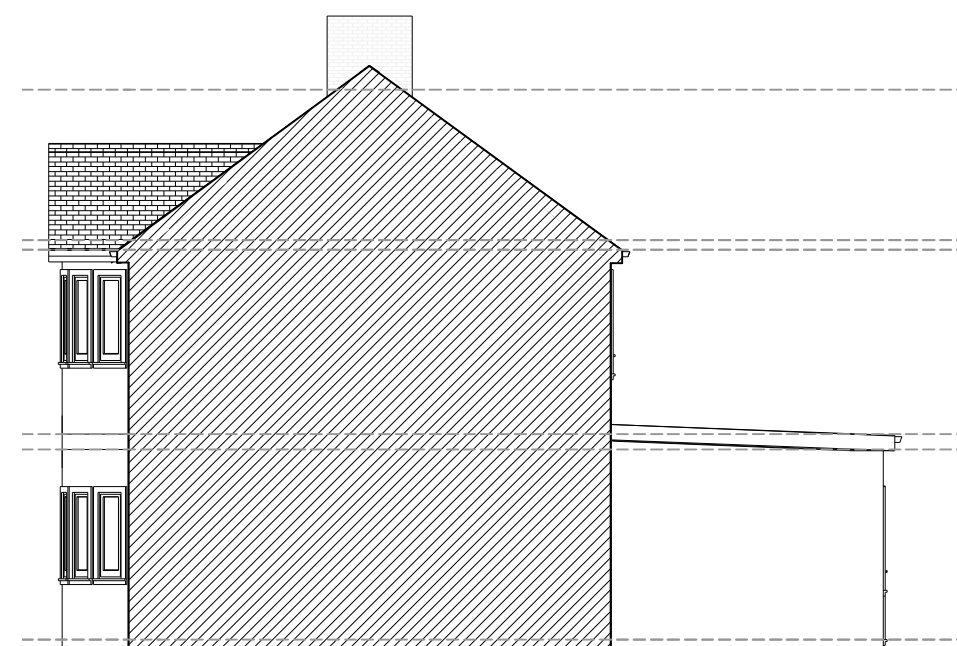

PROPOSED SIDE (1:100)