

NOTES

CONTRACTORS MUST VERIFY ALL DIMENSIONS ON SITE BEFORE COMMENCING ANY WORK ON SHOP DRAWINGS
DO NOT SCALE FROM THIS DRAWING


RS ATPA COPYRIGHT

Notes:

1. Do not scale this drawing

2. All dimensions to be verified on site and any discrepancy reported to the client

3. This drawing to be read in conjunction with all relevant drawings

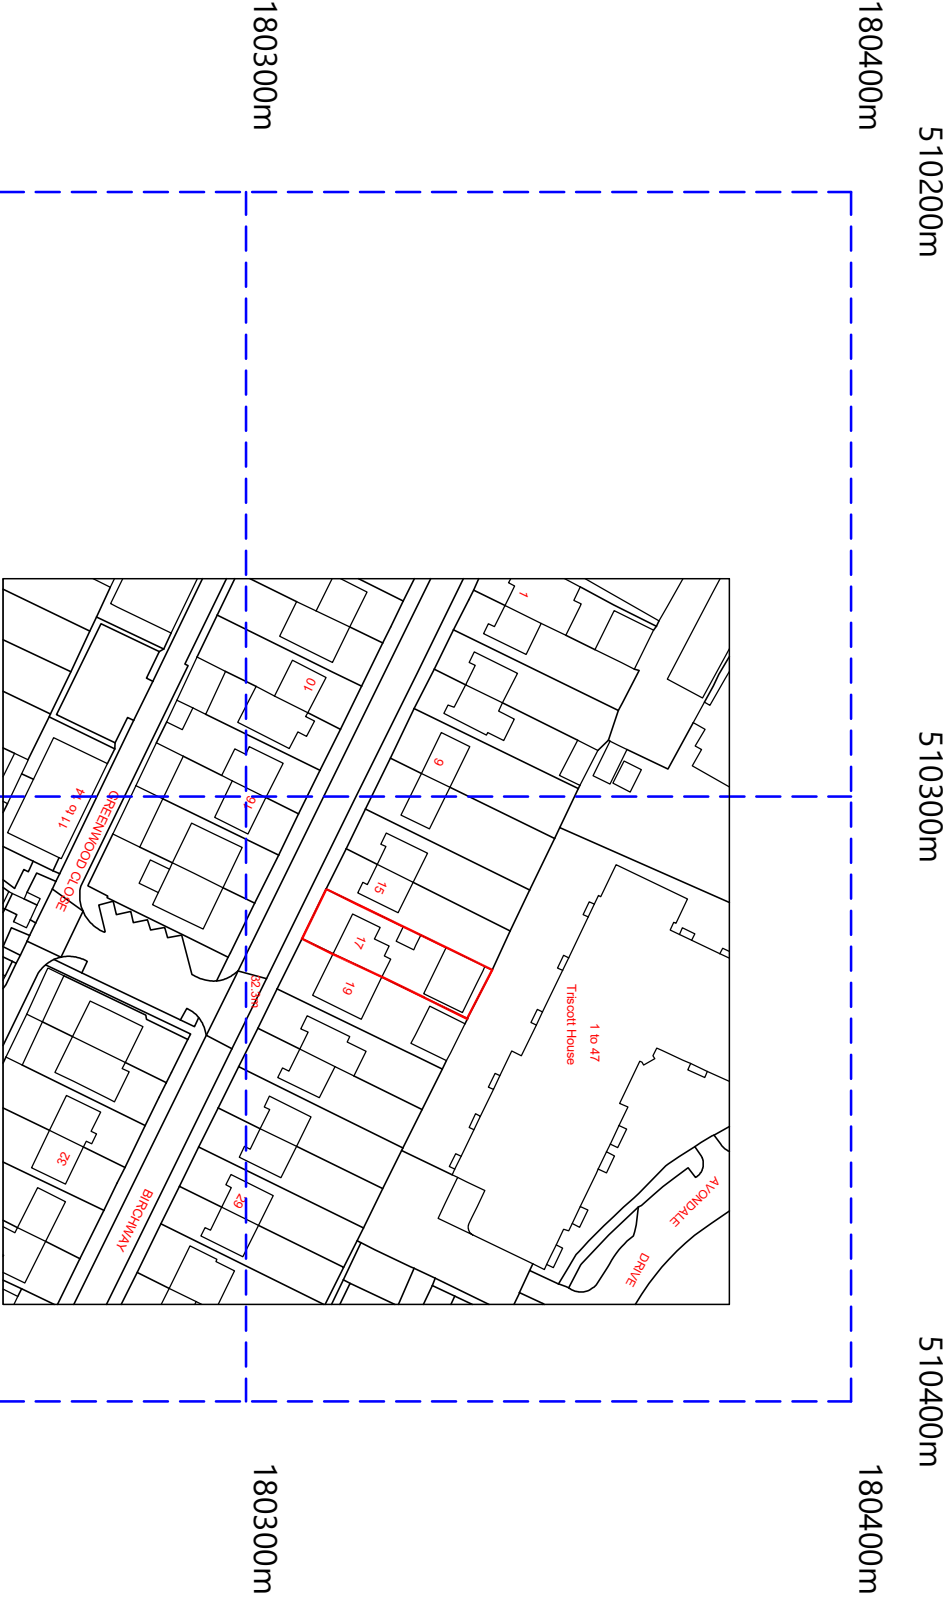

A	Planning Issue	29.09.21	RS
REV	AMENDMENT	DATE	CHNO

©Crown Copyright and database rights 2021 OS Licence no. 100025568

CLIENT	Safdar Iqbal
PROJECT	17 Birchway Hayes - Middlesex UB3 3PA
DRAWING TITLE	Existing Location Layout Sheet 2

SCALE	DRAWN BY	CHECKED	DATE
1:625 @ A1	RS	RS	29.09.21
1:1250 @ A3			

DRAWING STATUS

Planning Issue

DRAWING NUMBER	2021 - 131 - 02	REVISION	A
----------------	-----------------	----------	---