

NOTES

CONTRACTORS MUST VERIFY ALL DIMENSIONS ON SITE BEFORE COMMENCING ANY WORK ON SHOP DRAWINGS

DO NOT SCALE FROM THIS DRAWING


RS ATPA COPYRIGHT

Notes:

1. Do not scale this drawing

2. All dimensions to be verified on site and any discrepancy reported to the client

3. This drawing to be read in conjunction with all relevant drawings

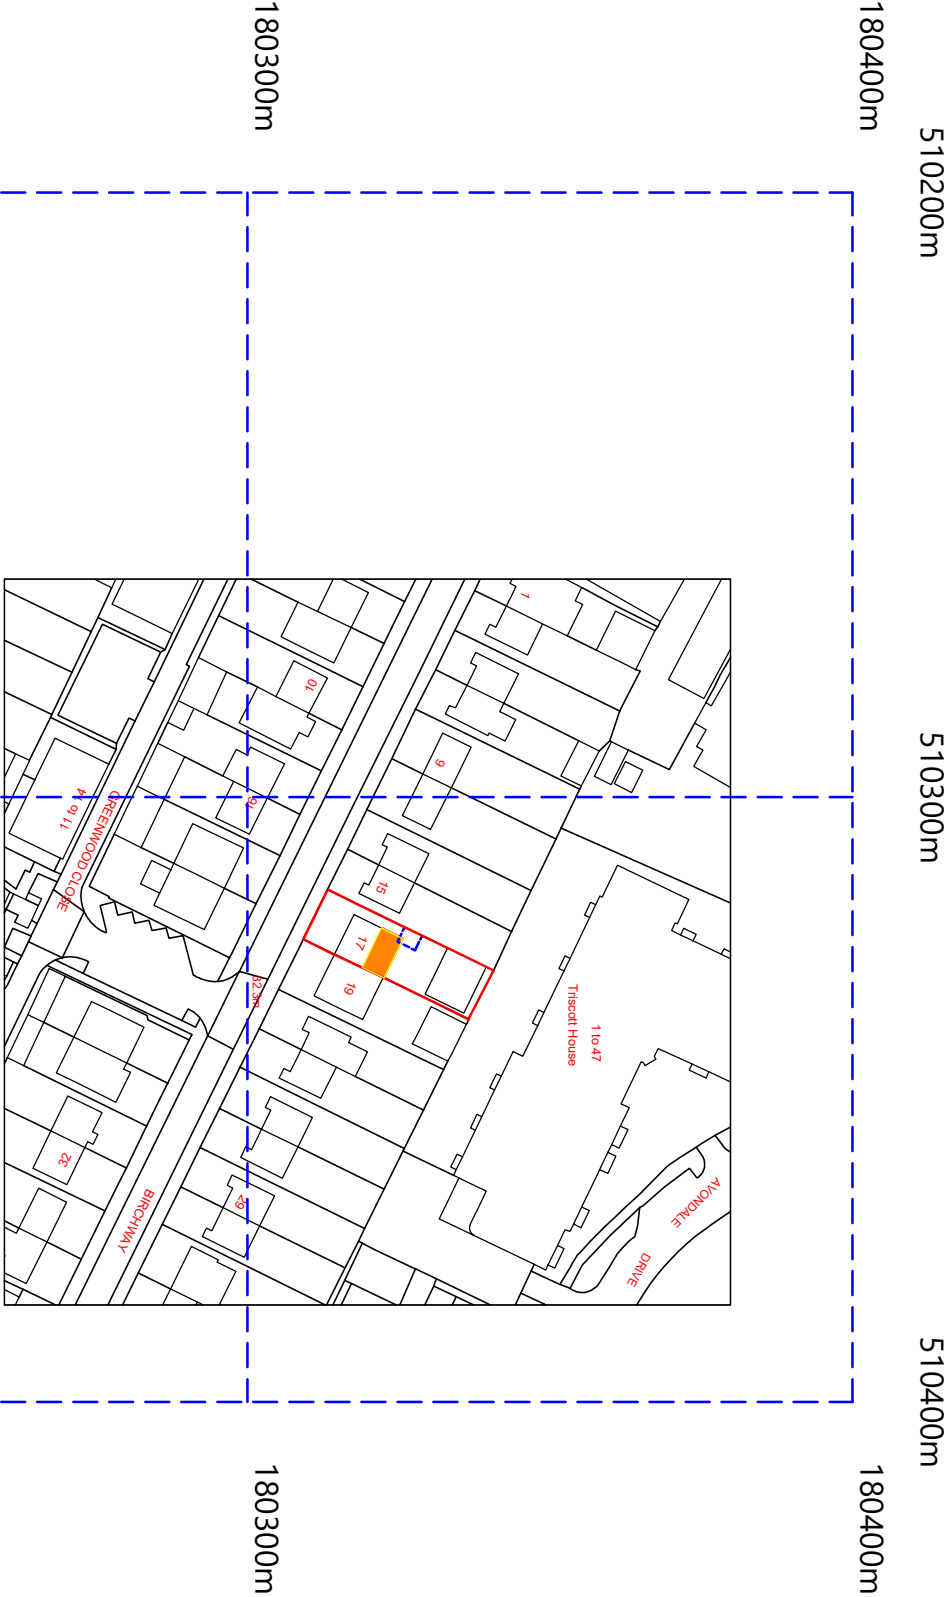

A	Planning Issue	29.09.21	RS
REV	AMENDMENT	DATE	CHKD

CLIENT

Saidar Iqbal

PROJECT

17 Birchway

Hayes - Middlesex

UB3 3PA

DRAWING TITLE

Proposed Location Layout

Sheet 4

©Crown Copyright and database rights 2021 OS Licence no. 100025568

DRAWING STATUS

Planning Issue

SCALE	DRAWN BY	CHECKED	DATE
1:625 @ A1	RS	RS	29.09.21
1:1250 @ A3			
DRAWING NUMBER		REVISION	
2021 - 131 - 04		A	