

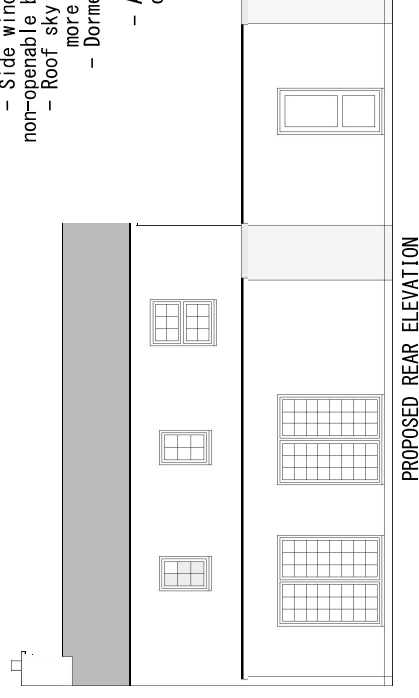
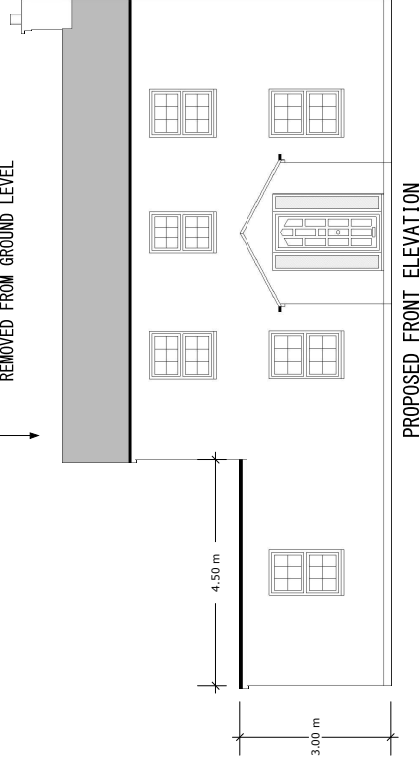
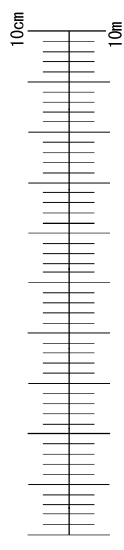


EXISTING SECONDARY CHIMNEY
REMOVED FROM GROUND LEVEL

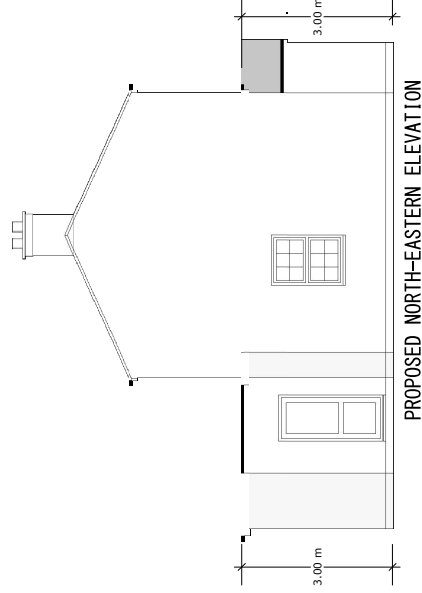

- NOTES
- All materials to match existing.
 - Side windows to be obscured glass and non-operable below 1.7m above floor level.
 - Roof skylight windows not to protrude more than 150mm above roof slope.
 - Dormer edges to be at least 200mm from eaves of original roof.
 - All dimensions to be verified on site prior to commencement of any building works or order/shop of materials.

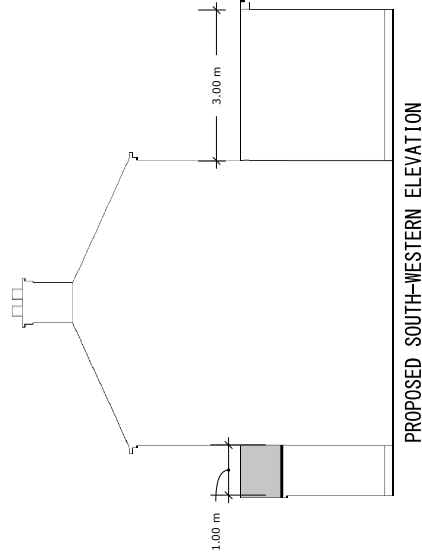

Application for Lawful Development Certificate (Proposed Use) for works or extension to a dwelling.
Town and Country Planning Act 1990.
This drawing is for planning application only.
This drawing is © Engage Reliance Ltd 2018-2021 Copyright.
Plans, drawings and material submitted to the council are protected by the Copyright Acts (Section 47, 1988 Act).
You may only use material which is downloaded or printed for consultation purposes.
Further copies must not be made without prior permission of the copyright owner.

Stage: Planning	Job Title: Single storey side & rear extension		Job Number: 1NA	Drawing Number: 02	
	Client: Dainius Valdavičius		Scale: 1:100 @ A3	Revision Suffix:	
Drawing Title: Proposed Elevations	Site Address: 1 Ninth Avenue, Hayes, UB3 2HH		Date: 24/11/2021	Drawn By: AA	Checked By: _
				A	