01 Street Elevation - High Street
1 : 200

02 Street Elevation - Falling Lane
1 : 200

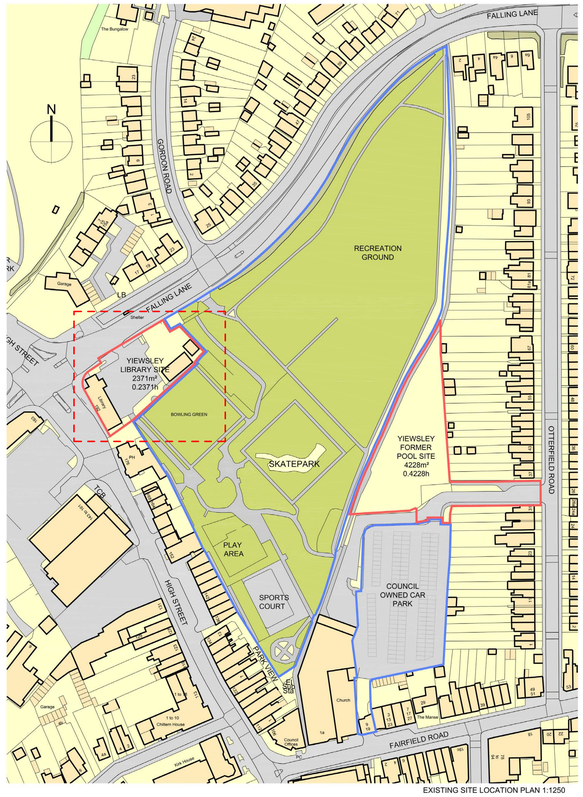

EXISTING SITE LOCATION PLAN 1:1250

Revision	Date	Revised by	
B	2023 July	GH	Issued for Planning
A	2023 June	GH	Issued for Coordination

Revision History

0 1m 5m 10m 20m
Scale: 1:200

drawing title:
M9534- HUN- A- APL117

YIEWSLEY LIBRARY SITE STREET ELEVATIONS

Issued for PLANNING

revision	date	revised by
B	2023 July	GH

Issued for Planning

Yiewsley Housing and Library Sites
Space One, Hammersmith,
London, W6 0EA

hunters project number:	client project number:	drawn by	checked by	scale:
M9534	-	GH	JW	As indicated @ A0

All drawings are to be printed in colour.

Use figured dimensions only. All levels and dimensions to be checked on site. This drawing is to be read in conjunction with all other relevant drawings and specifications.Hunters is a trading name of Hunter & Partners Limited. © Hunter & Partners Limited. All rights reserved.

hunters
Space One Beadon Road
London W6 0EA
T 020 8237 8200
mail@hunters.co.uk
www.hunters.co.uk

model ref: C:\Revit Local\M9534-Falling Lane_Central File-2023-06_g honfi.rvt