# ILLUSTRATIVE PARK ENHANCEMENTS

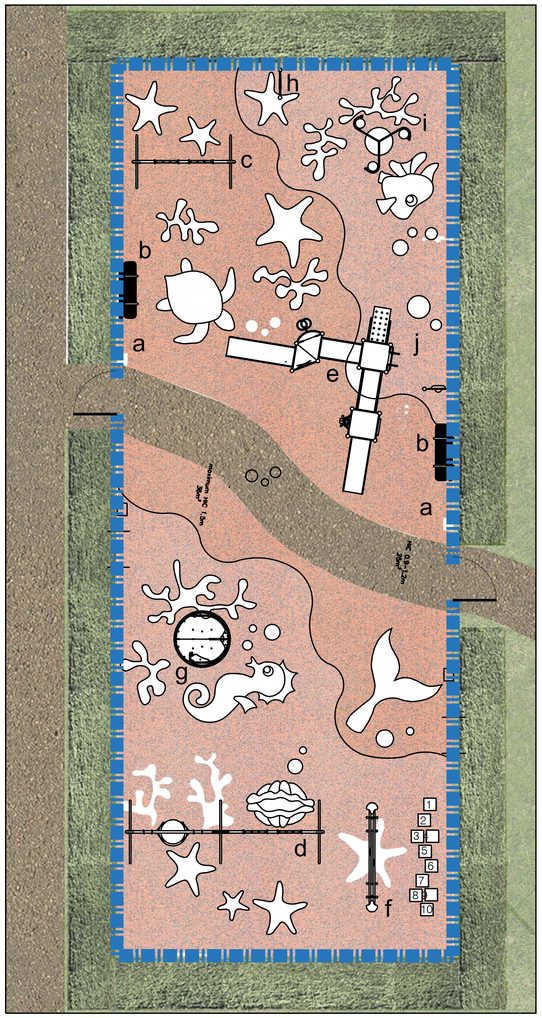


## PLAYGROUND PLAN 1:50@A0

KEY:

- Existing tree
- Proposal for 30 no. new native trees to enhance Recreation Ground
- Upgrade of ramp access
- Proposal for new / improved access to park

PLAY EQUIPMENT:

a - Litter bin 2 no.
b - Stainless Steel benches 2 no.
c - 1.8m Swing with two cradle seats
d - 2.4m Swing with two seats
e - Multi Play zone unit
f - Small seesaw
g - Large dish roundabout
h - One person Springer
i - Three Seat Rocker
j - Play Pannel

Revision
Rev A - 2023 August - Issued For Planning

N

project name: YIEWSLEY HOUSING AND LIBRARY SITES
drawing reference: ILLUSTRATIVE UPGRADE TO PARK
date: July 2023
sheet:
drawn: GV
scale: 1:250@A0
checked: JW
job number: M9534
drawing number: APL400
revision: A
status: PLANNING
cad ref: M9534_APL400-RevA_PROPOSED RECREATION GROUND PLAN.dwg

Use figured dimensions only. All levels and dimensions to be checked on site. This drawing is to be read in conjunction with all other relevant drawings and specifications.
© Hunter & Partners Limited. All rights reserved.

hunters
Space One Beaulon Road
London SE 9EA
T 020 8237 8200
F (020 8141 2814
mail@hunters.co.uk
www.hunters.co.uk