



LOCATION PLAN SCALE 1:1250

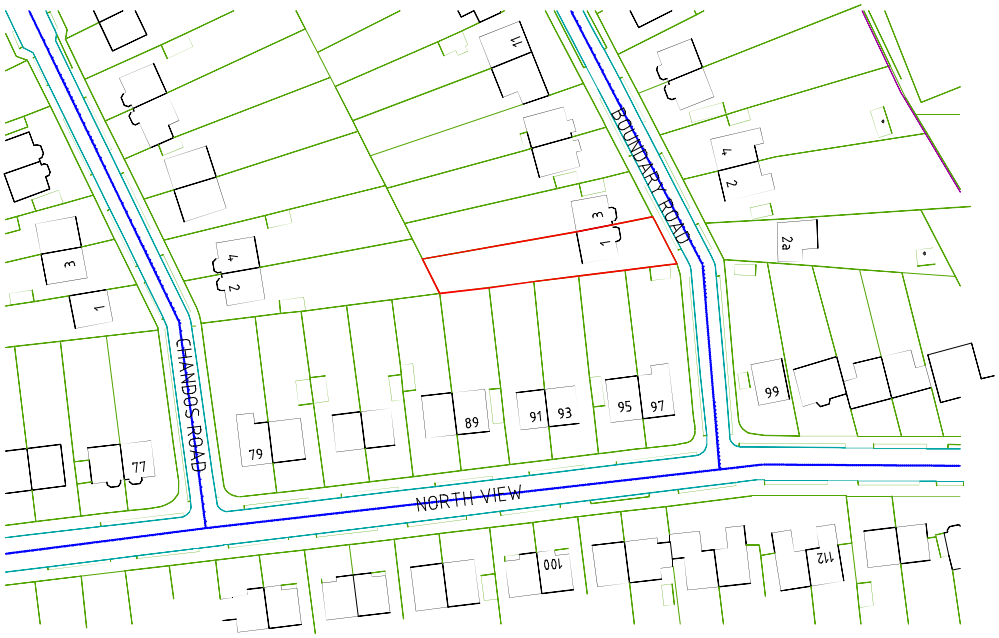

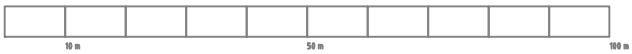

REV.	DATE	AMENTMENT

STUDIO 44
Architectural & Planning Services
mo: 07931765960
email: a.vadgama44@gmail.com

PROJECT:
PROPOSED SINGLE STOREY REAR LARGE EXTENSION AT 1 BOUNDARY ROAD PINNER HA5 1PW

CLIENT:
SANJEEV

TITLE:
LOCATION PLAN

SCALE: 1:1250

DATE: OCT. 2021

PAPER SIZE: A3

DRG. NO.
SK/LE21/100

REV: