



LOCATION PLAN SCALE 1:1250

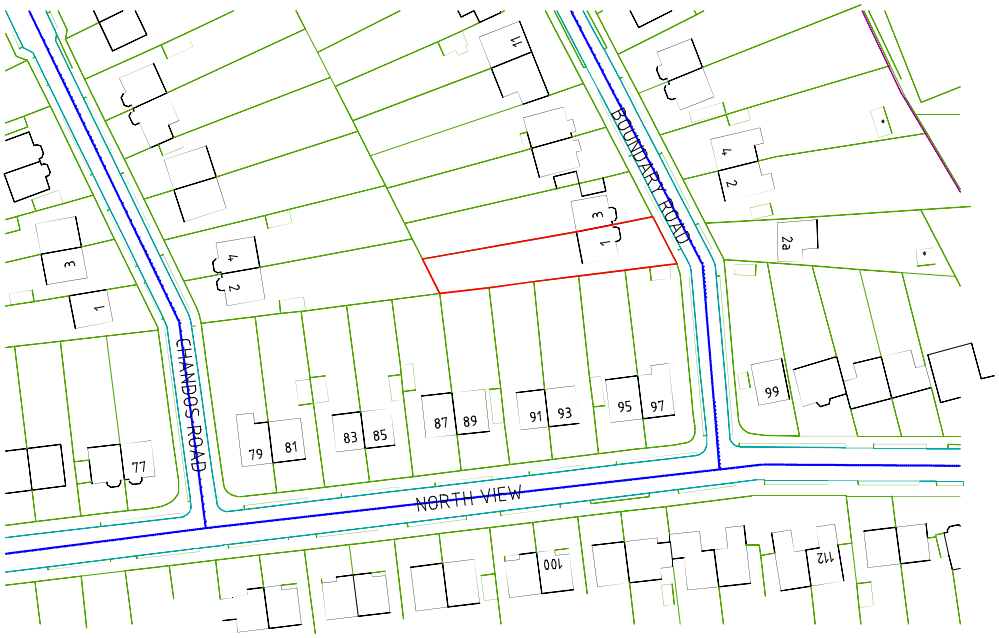

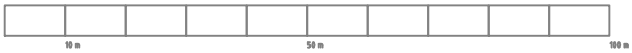

REV.	DATE	AMENTMENT

STUDIO 44
Architectural & Planning Services
mobi 07931765060
email: a.vadgama44@gmail.com

PROJECT:

PROPOSED SINGLE STOREY
REAR, SIDE FRONT TO REAR EXTENSION
AND FRONT PORCH AT
1 BOUNDARY ROAD
PINNER HA5 1PW

TITLE:
LOCATION PLAN

SCALE: 1:1250

DATE: NOV. 2021

PAPER SIZE: A4

CLIENT:
SANJEEV

DRG. NO.
SK/PA21/100

REV: