

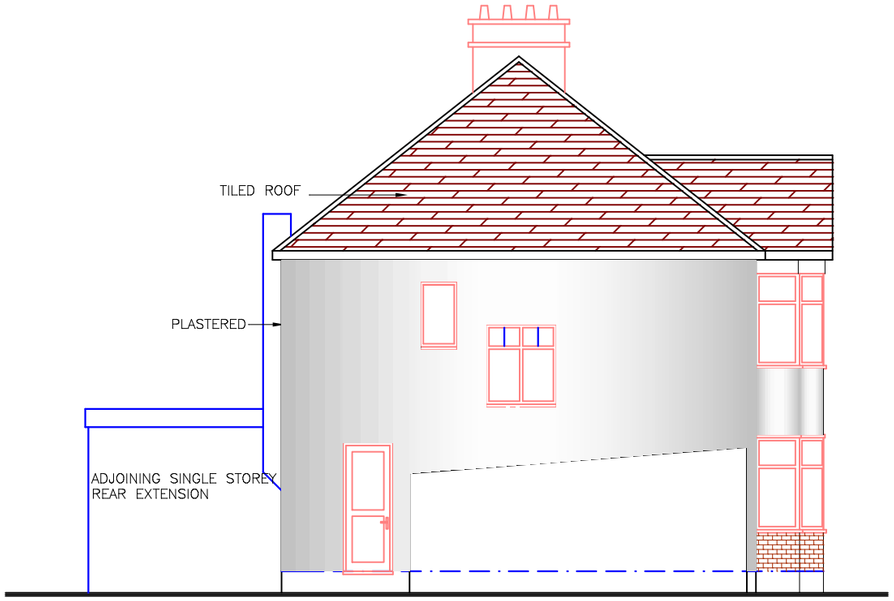



EXISTING SIDE ELEVATION

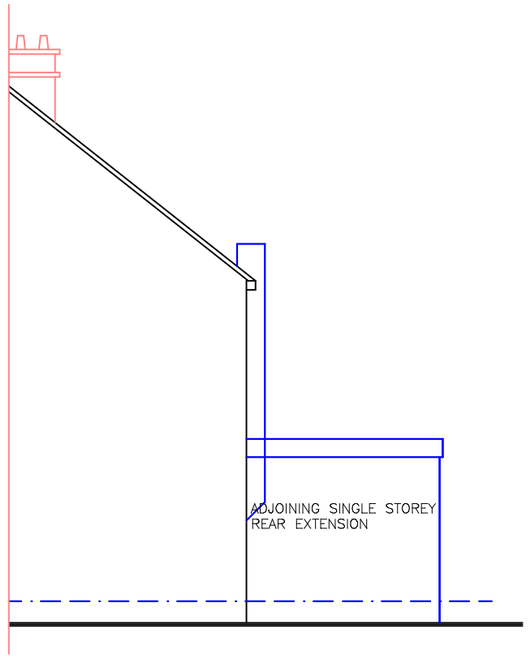


EXISTING OTHER SIDE ELEVATION

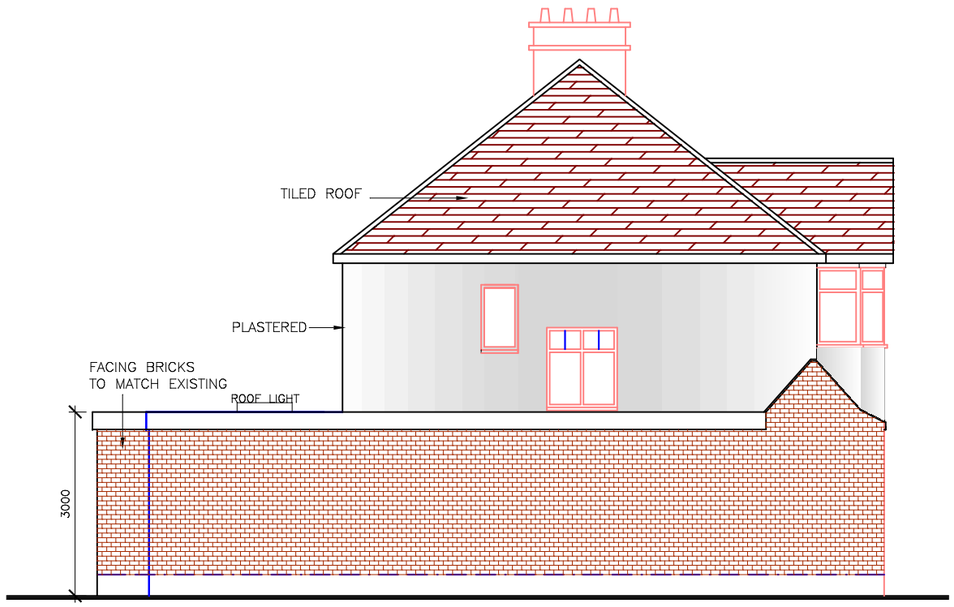

PROPOSED SIDE ELEVATION

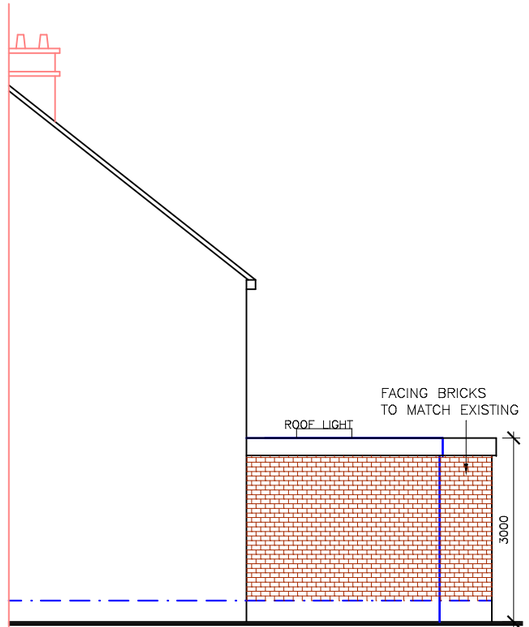

PROPOSED OTHER SIDE ELEVATION

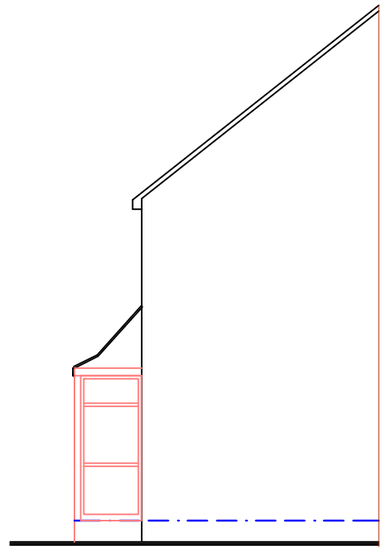

PROPOSED OTHER SIDE ELEVATION
FRONT PORCH

GENERAL NOTES

ALL WORKS TO BE CARRIED OUT IN ACCORADANCE WITH LOCAL AUTHORITY PLANNING AND BUILDING APPROVAL.


ALL DIMENSONS, LEVELS, SIZES TO BE CHECKED AND VARIFIED ON SITE BEFORE COMMENCING ANY WORK OR ORDERING STEEL WORK AND ANY DISCREPANCIES TO BE NOTIFY TO RESPONSIBLE PERSON IMMEDIATELY.

EXISTING WALLS AND FOUNDATIONS CARRYING ADDITIONAL LOAD TO BE CHECKED ON SITE FOR SUITABILITY BEFORE COMMENCING WORK

THIS DRAWING TO BE READ IN CONJUNCTION WITH BUILDING CONTROL DRAWINGS, SECTIONS, DETAILS, SPECIFICATION AND STRUCTURAL DRAWINGS.

THE CONTRACTOR IS RESPONSIBLE FOR ENSURING COMPLIANCE WITH CDM REGULATIONS AND APPROPRIATE HEALTH & SAFETY ON SITE REGULATIONS.

THE CLIENT/BUILDING OWNER ADVISED TO OBTAIN AS NECESSARY PARTY WALL AGREEMENT PRIOR TO COMMENCING WORKS ON SITE.

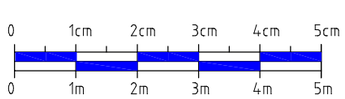

SCALE BAR IN METRES

REV.	DATE	AMENTMENT

STUDIO 44
Architectural & Planning Services
mobi 07931765060
email: a.vadgama44@gmail.com

PROJECT:

PROPOSED SINGLE STOREY
REAR, SIDE FRONT TO REAR EXTENSION
AND FRONT PORCH AT
1 BOUNDARY ROAD
PINNER HA5 1PW

CLIENT:

SANJEEV

TITLE:
EXISTING AND PROPOSED ELEVATIONS

SCALE: 1:100

DATE: NOV. 2021

PAPER SIZE: A3

DRG. NO.
SK/PA21/104

REV: