Note: This Drawing is for planning purpose and should not be used for construction.
All dimensions should be confirmed on site and any deviation should be reported back to designer.

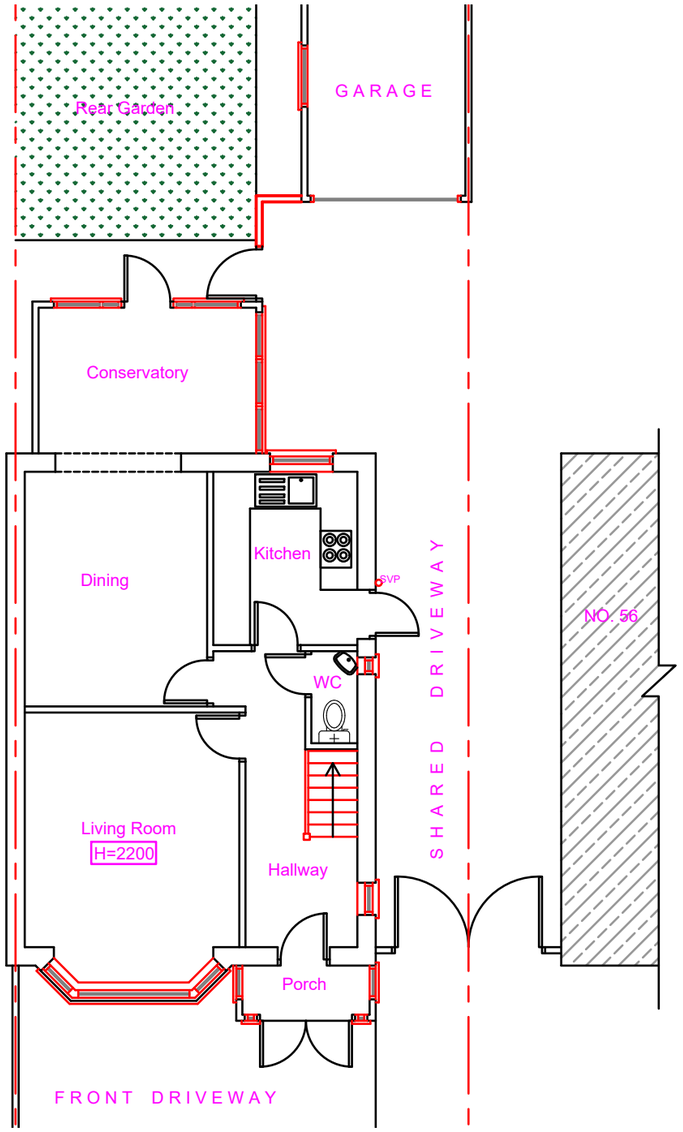

Existing Ground Floor
(Remains Unaltered)

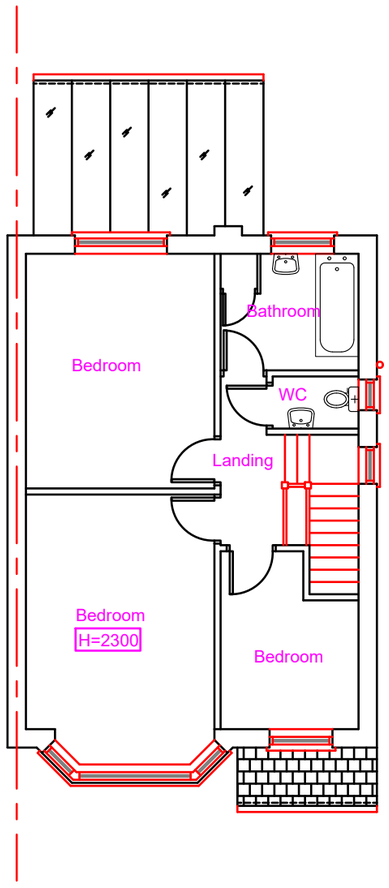

Existing First Floor

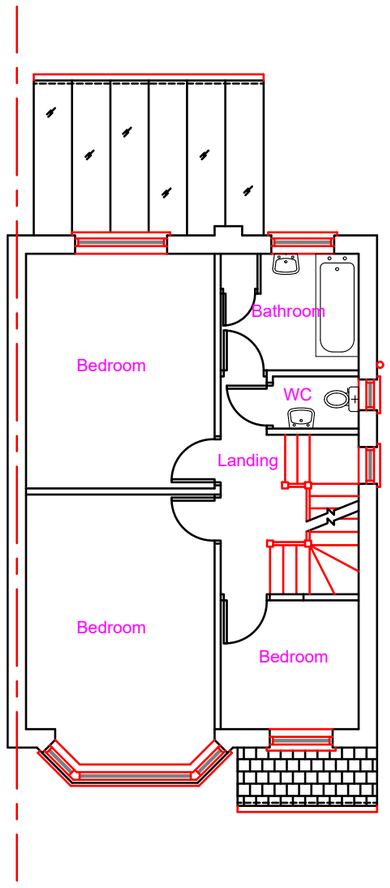

Proposed First Floor

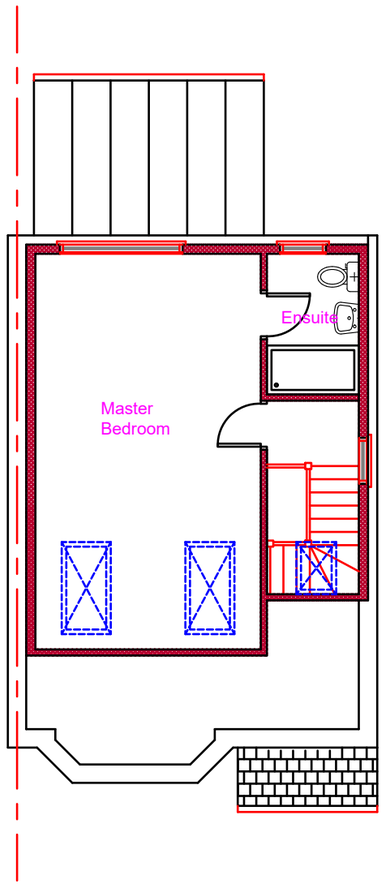

Proposed Second Floor

Proposed Development:

Loft Extension

Site Address:

58 Blacklands Drive
Hayes
UB4 8EX

Revisions:

Rev	Date	Description
A	13/10/2021	

Drawing Description:

Existing & Proposed Floor Layouts

Drawing No:

ART/2021/LE58BD/ELPL

Scale: 1:100
Paper Size: A3
Sheet No: 1 of 4

0 1 2 3 4 5M

ART CONSULTANTS (UK) LTD
113 LONG LANE
STANWELL
TW19 7AL
M:07960071377
E: ARTCONSULTANTSUK@GMAIL.COM