

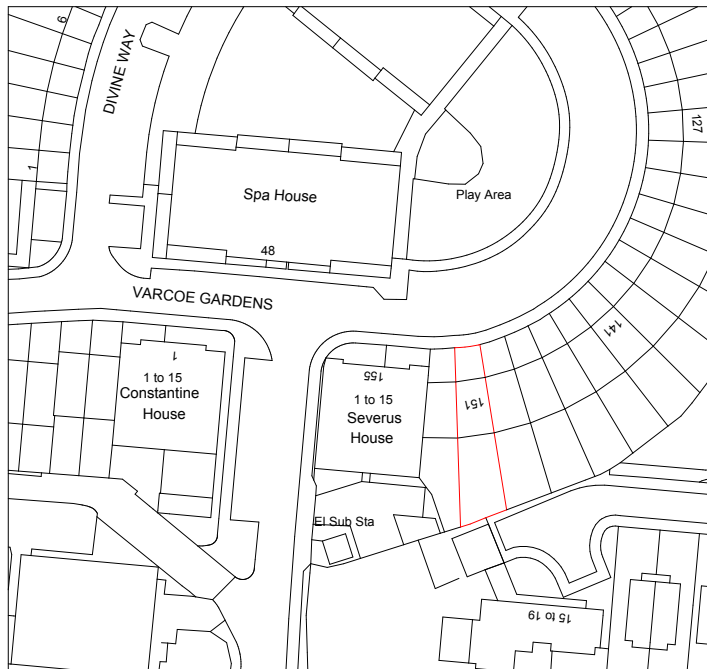


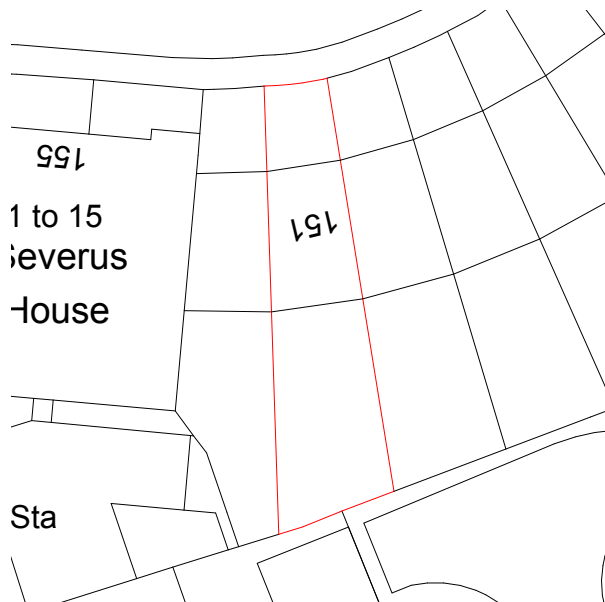



Location Plan


Scale:1:1250

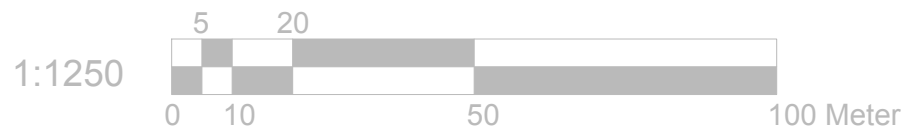

Block Plan

Scale:1:500

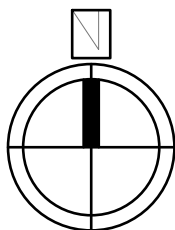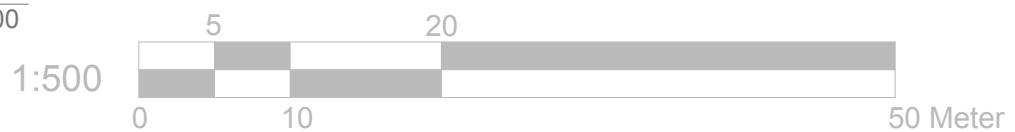

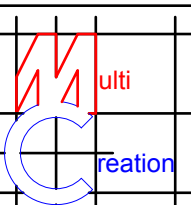	Project: 151 Varcoe Gardens Hayes UB3 2FJ	Title: Location Plan Block Plan	Scale: 1:500/1250 @ A4 Date: 10 . 2021 Drawing No.: 3508 - 06/MT										
	Revision												
	<table><tr><td></td><td></td><td></td><td></td><td></td></tr><tr><td></td><td></td><td></td><td></td><td></td></tr></table>												
239 Western Road, Southall, Middx, UB2 5HS Tel: 020 8571 1369 info@multicreation.co.uk													