



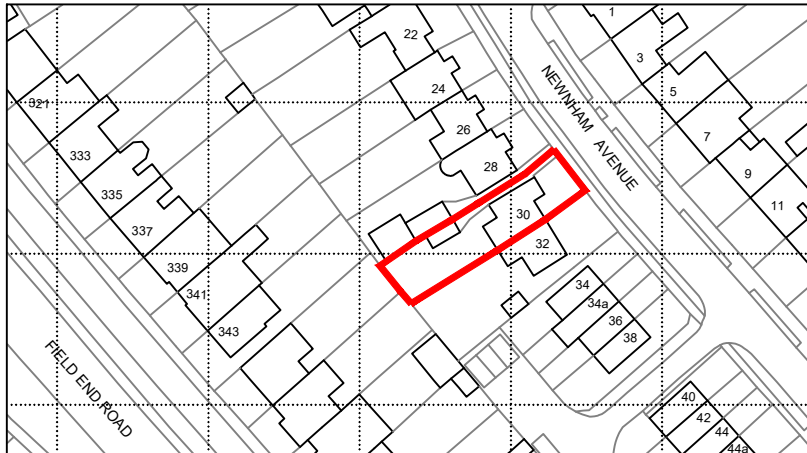

LOCATION PLAN

metres

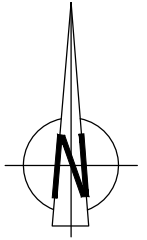

scale 1:1250

Legend :				
Site Boundary - Location Plan				
Site Boundary - Block Plan				
-	drawn	SD	VK	25/10/21
Rev	Description	CHK	By	Date
Status: Planning				
Sarita Dixit Architectural & Planning Consultant 23, Courtenay Road, Worcester Park, KT4 8RY, Tel: 020 3524 7048, email: hdesign997@gmail.com				
site: 30 NEWNHAM AVENUE RUISILIP HA4 9RN				
drawing: LOCATION PLAN				
scale:		date:		drawn by:
1:1250 @ A4		25/10/2021		VK
project no:		drawing no:		rev:
1063		01		-