

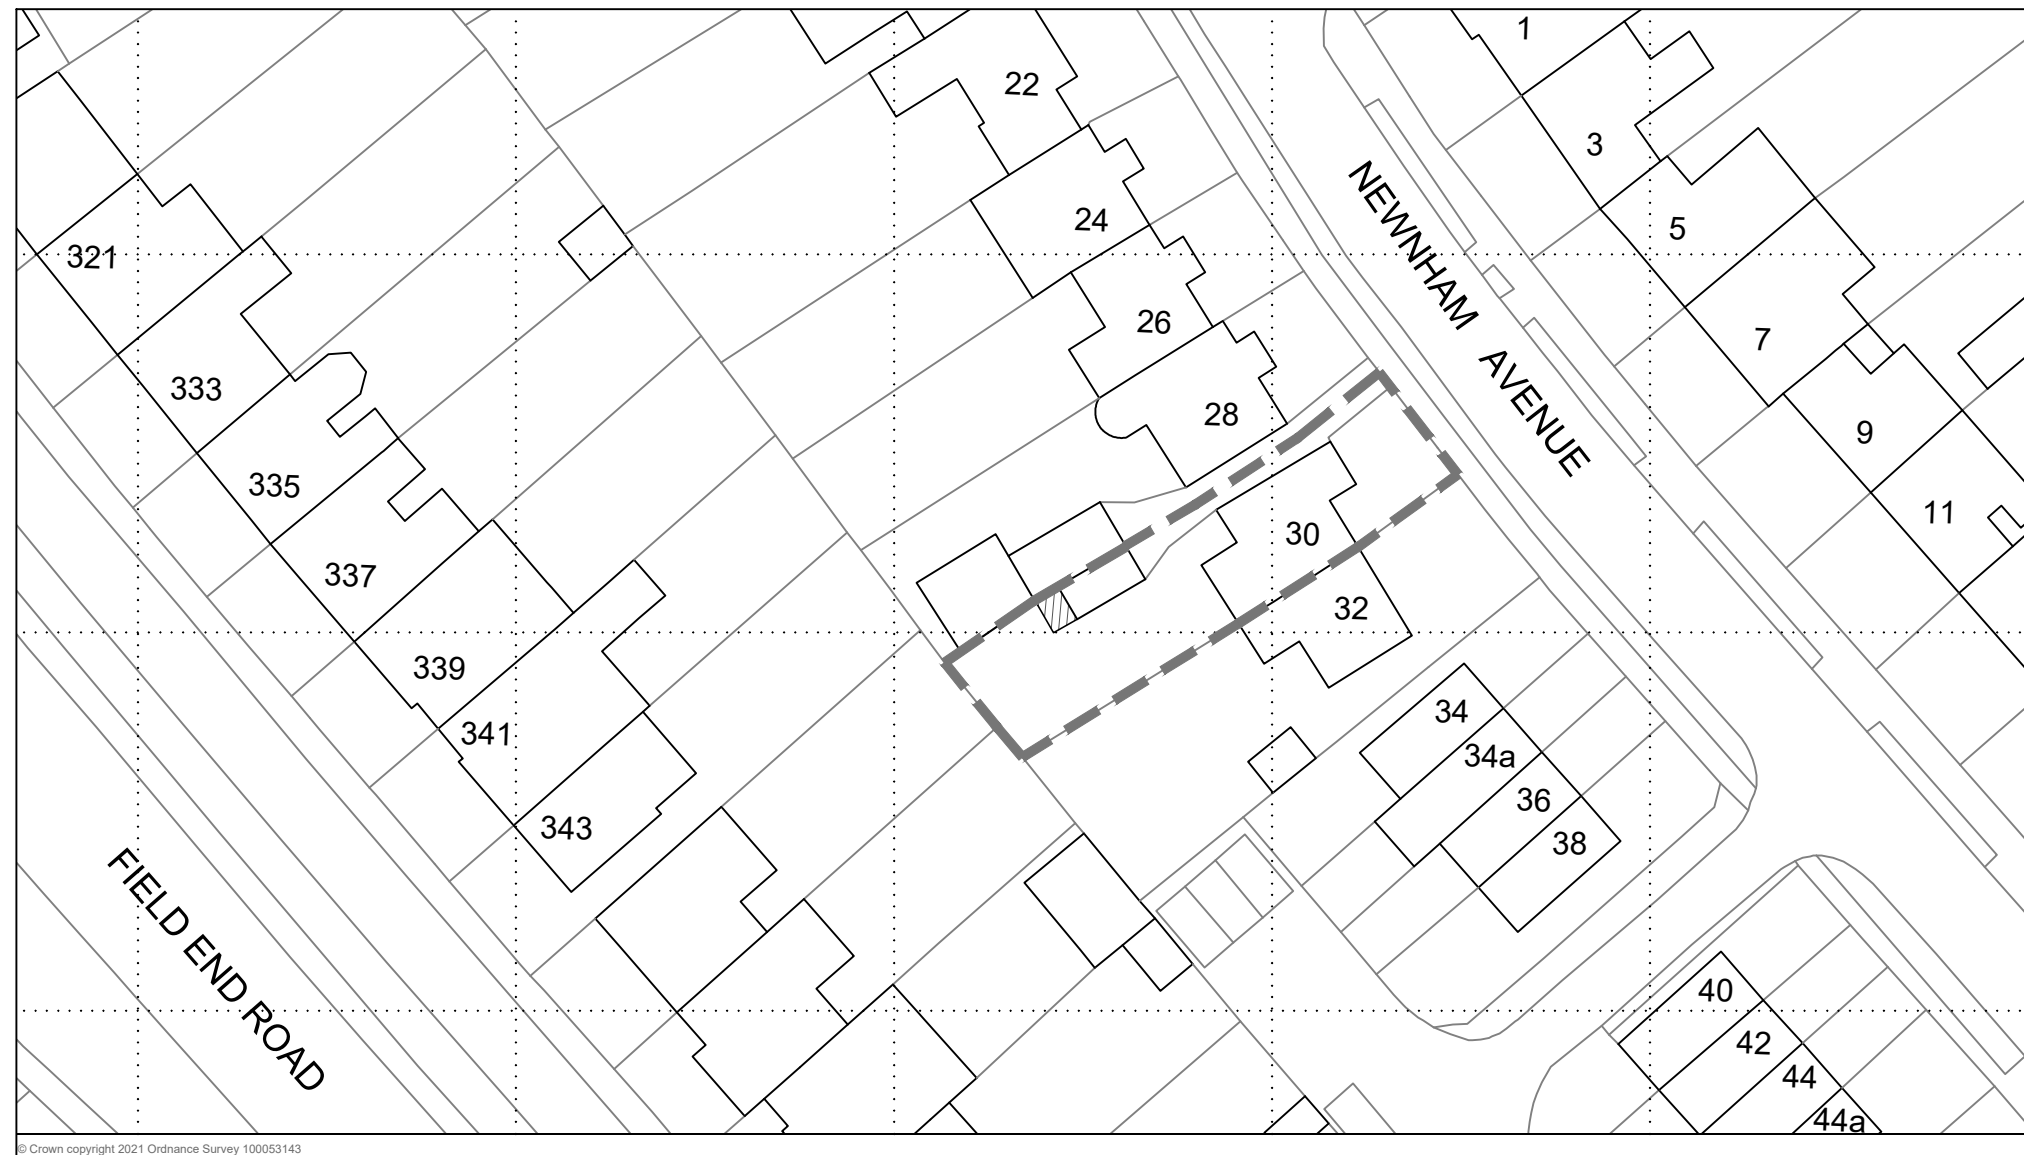


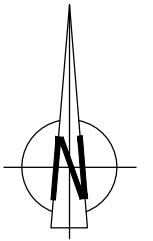

BLOCK PLAN

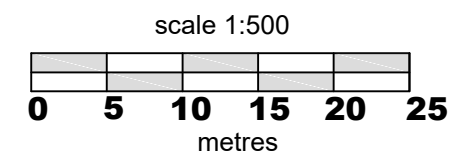

Legend :				
Site Boundary - Location Plan				
Site Boundary - Block Plan				
-	drawn	SD	VK	25/10/21
Rev	Description	CHK	By	Date
Status: Planning				
Sarita Dixit				
Architectural & Planning Consultant				
23, Courtenay Road, Worcester Park, KT4 8RY,				
Tel: 020 3524 7048, email: hdesign997@gmail.com				
site: 30 NEWNHAM AVENUE				
RUISILIP HA4 9RN				
drawing:				
BLOCK PLAN				
scale:	date:	drawn by:		
1:500 @ A3	25/10/2021	VK		
project no:	drawing no:	rev:		
1063	02	-		