


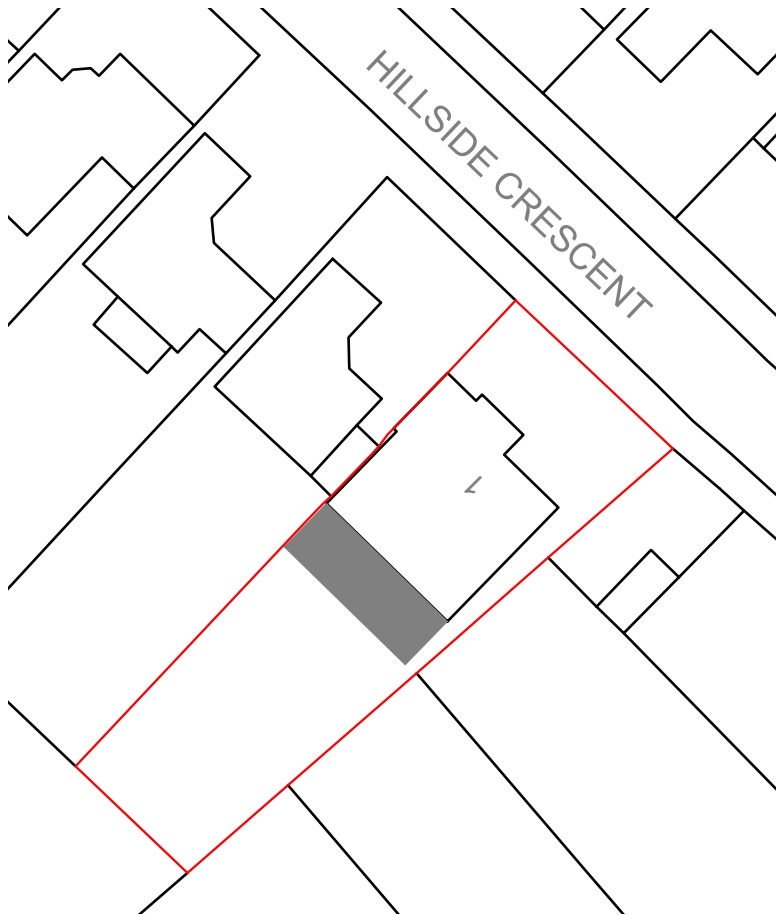


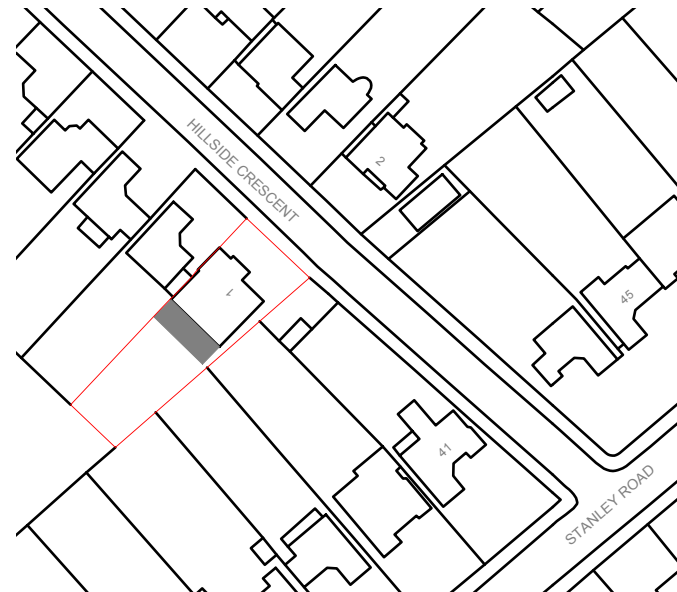


BLOCK PLAN 1:500

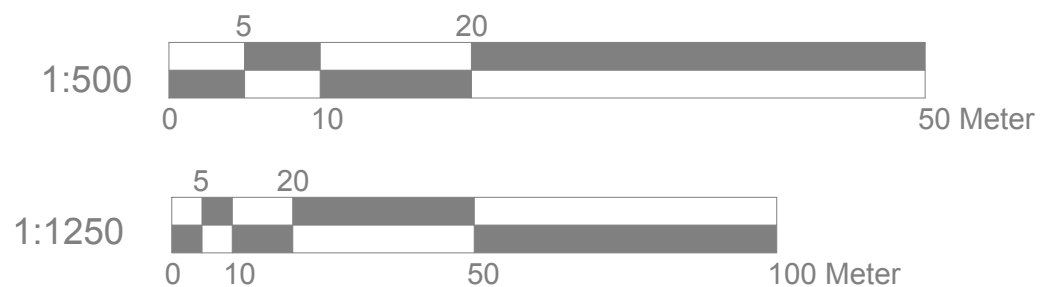

LOCATION PLAN 1:1250

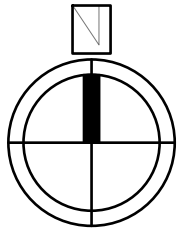

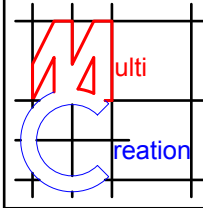	Project:	Title:	Scale: 1:500/1250 @ A4						
	1 Hillside Crescent Northwood HA6 1RP	Block plan Location plan	Date: Oct 2021						
			Drawing No.: 3504/EXT-01/SP						
			Revision						
<table border="1"> <tr> <td></td><td></td><td></td><td></td><td></td><td></td> </tr> </table>									
239 Western Road, Southall, Middx, UB2 5HS Tel: 020 8571 1369 info@multicreation.co.uk									