


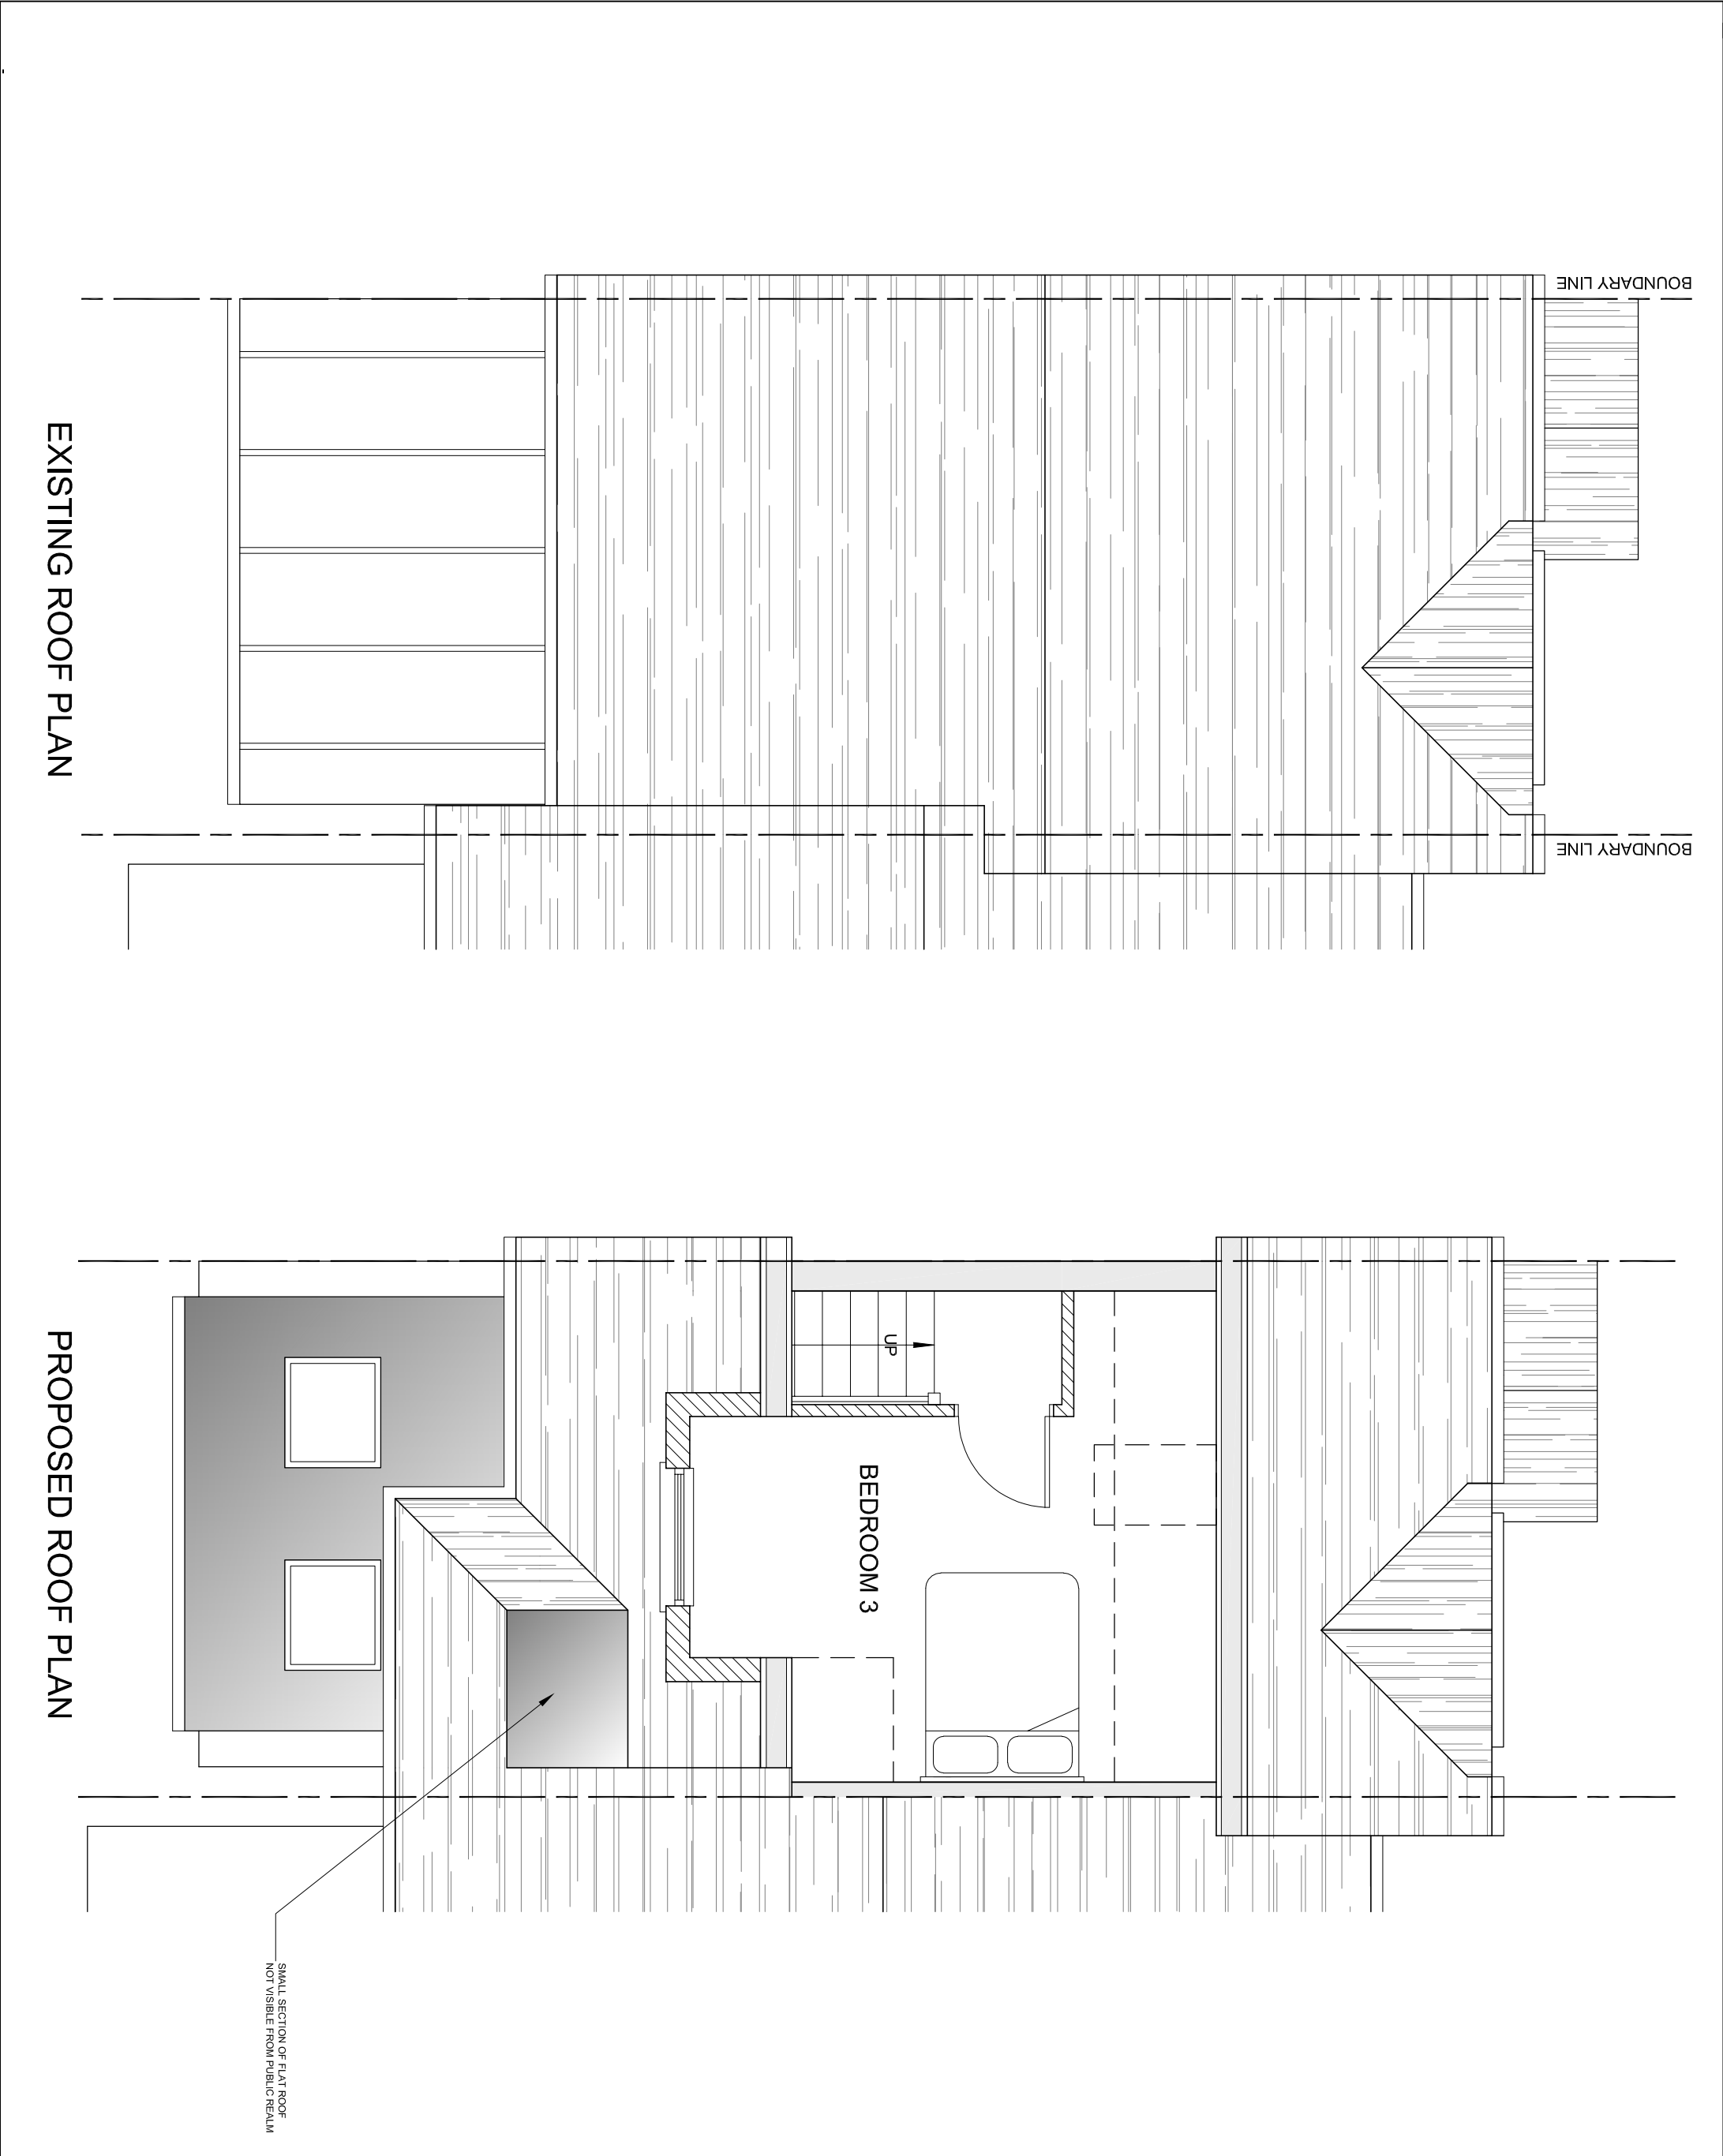

bernard murray design
chartered architect

78 BRIDGE ROAD, UXBRIDGE, MIDDLESEX UB8 3QW
TEL: 07958 471714 EMAIL: BMURRAYDESIGN@YAHOO.CO.UK

PROJECT
13 BLISWORTH CLOSE
HAYES
UB4 9RF

CLIENT
S. SRIGANESHAMOORTHY

DRAWING
EXISTING AND PROPOSED ROOF
PLAN

SCALE 1:50 @ A3

DATE OCT 2021

DRAWING NUMBER	REV.
1159-7	A

DRAWN BM