


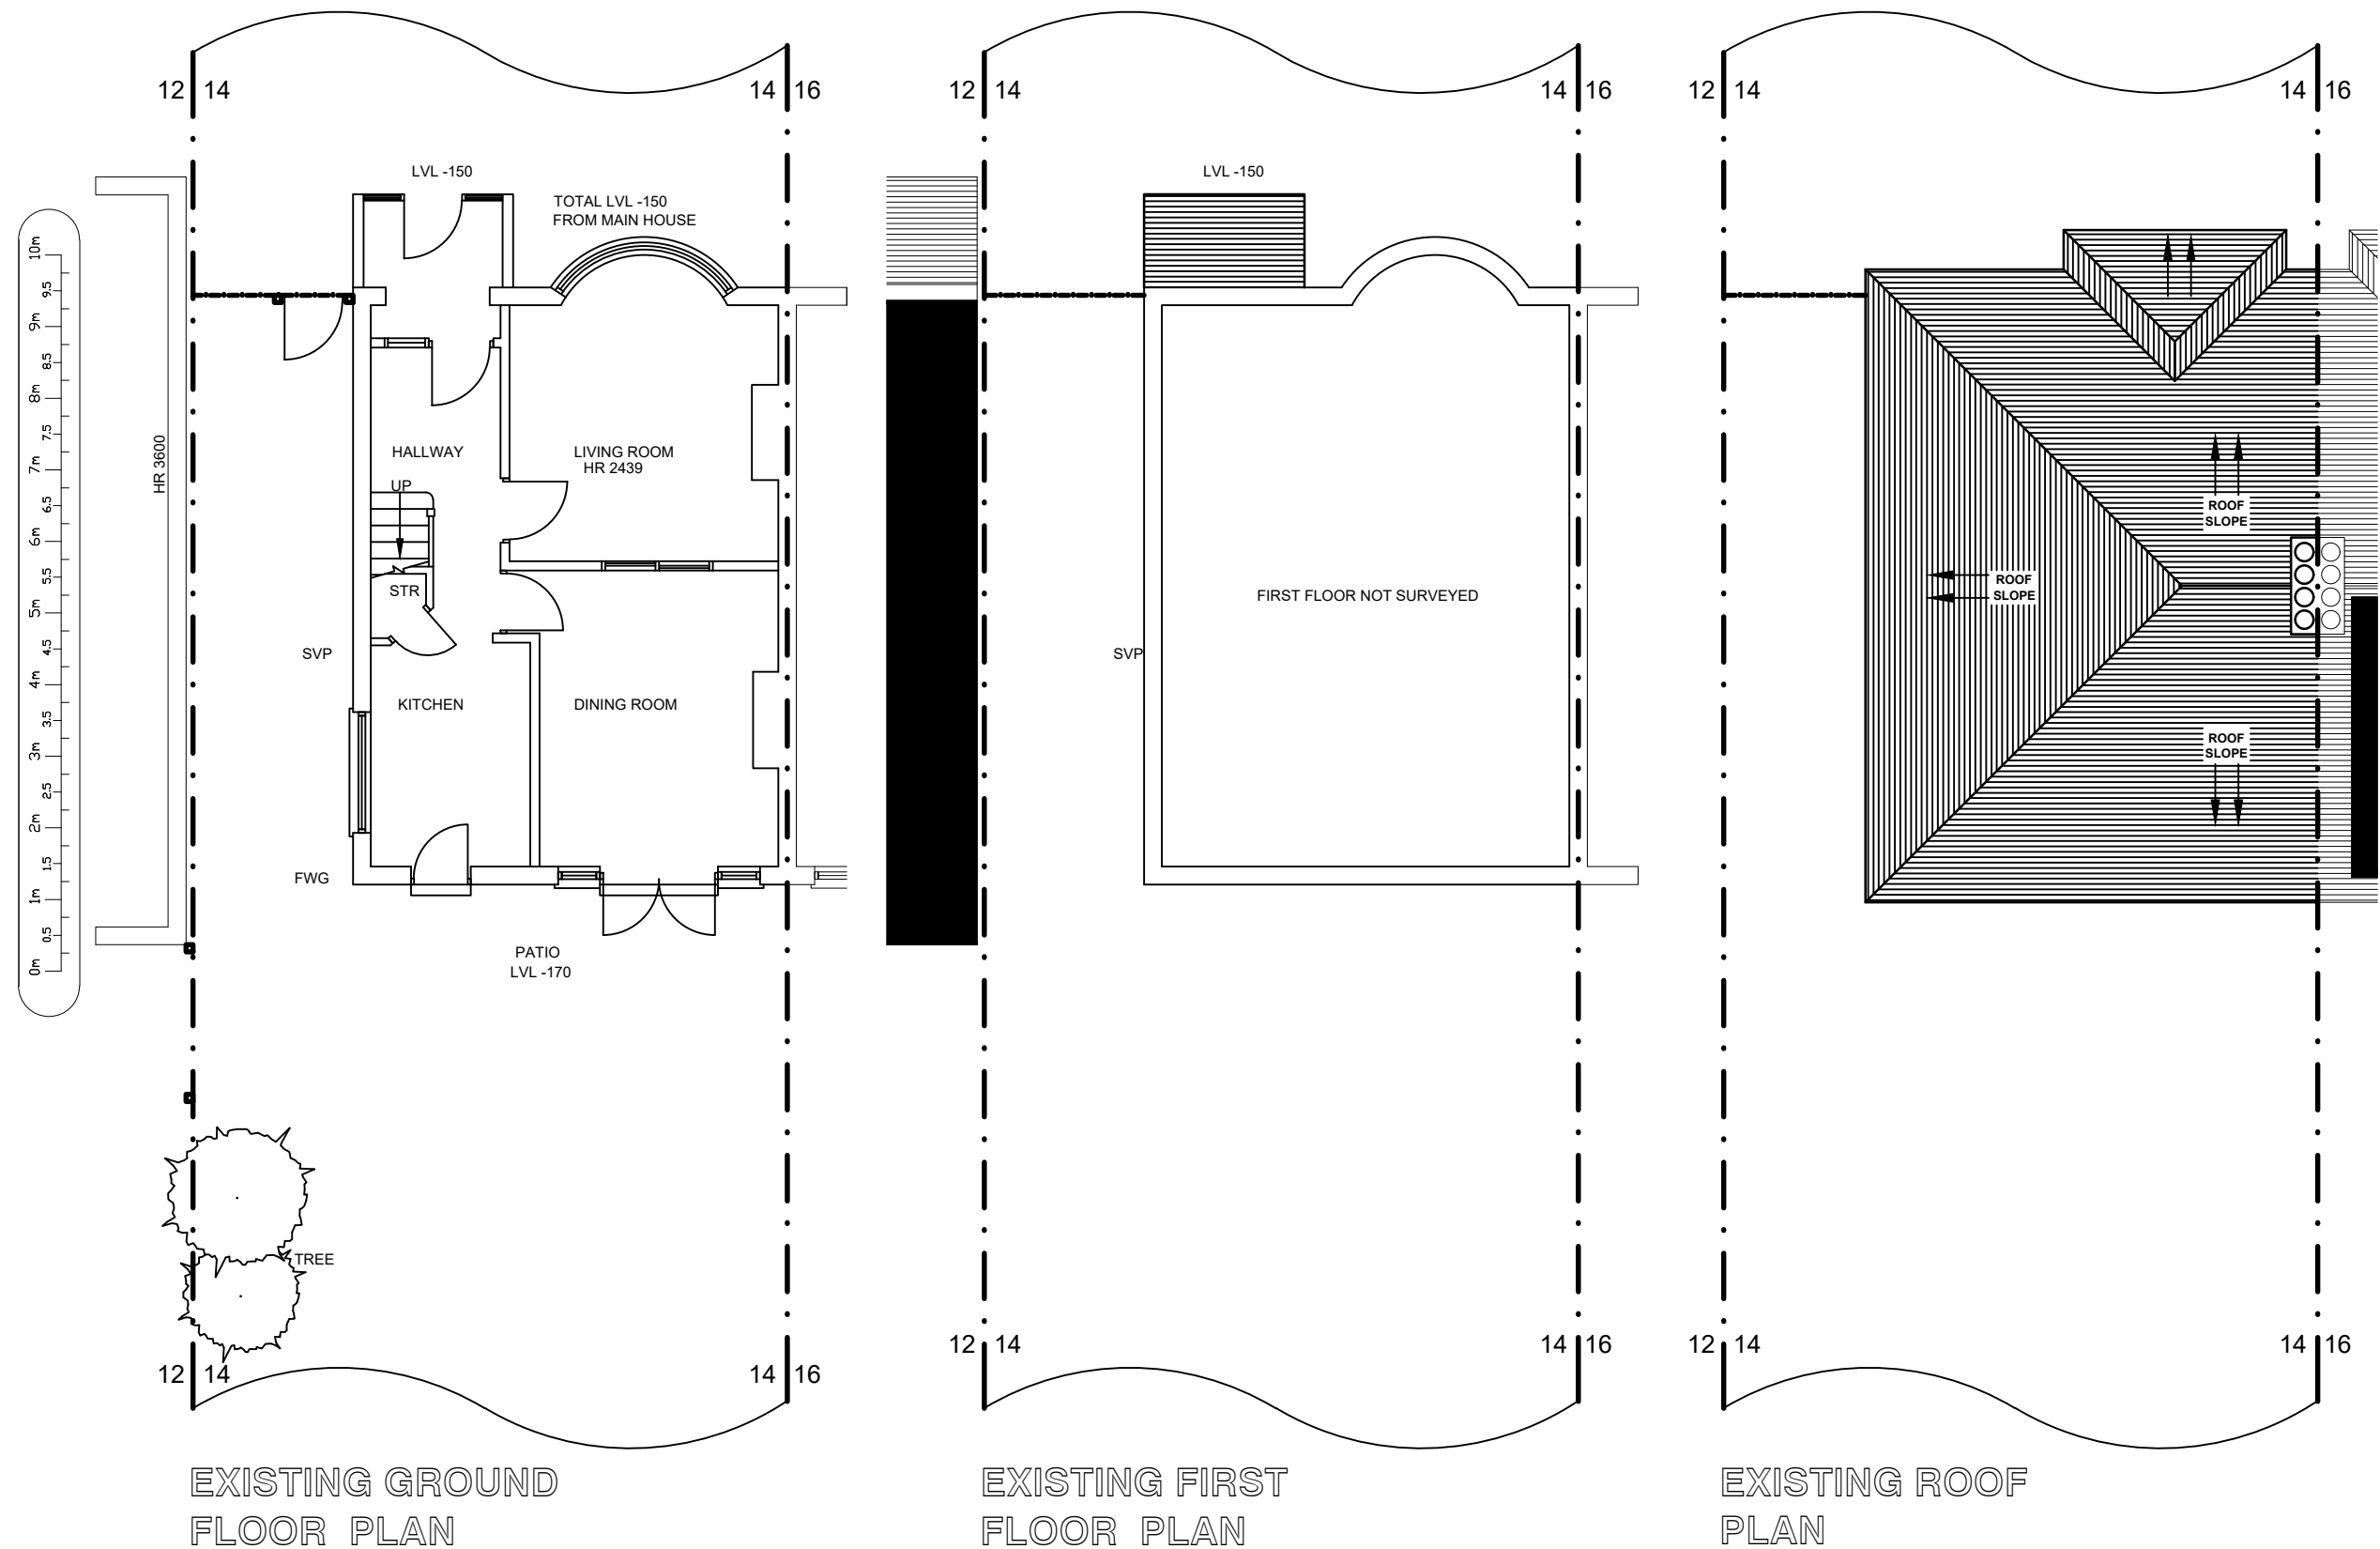

ICREATE[©] DESIGN LIMITED Planning & Designing of All Types of Building Works 13 ROBB ROAD, STANMORE, HA7 3SQ Tel: 07886759400 ; EM: ikreated@gmail.com			CLIENT	14 NEWHAM AVENUE, RUISLIP HA4 9RN	PROJECT/TITLE	
					SINGLE STOREY REAR, SIDE AND FRONT EXTENSION INCLUDING PORCH AND ASSOCIATED INTERNAL ALTERATIONS	
					SCALE:	DRG NO :
					1:100@A3	14NEWHAMAVE-001
REV	DATES	COMMENTS				
	17.11.2021	FOR PLANNING APPLICATION				
	16.07.2021	CLIENT REVIEW / PLANNING APPLICATION				