




30 proposed south-west (front) elevation
Scale: 1:100





29 proposed south-east (flank) elevation
Scale: 1:100



28 north-east (rear) elevation
Scale: 1:100

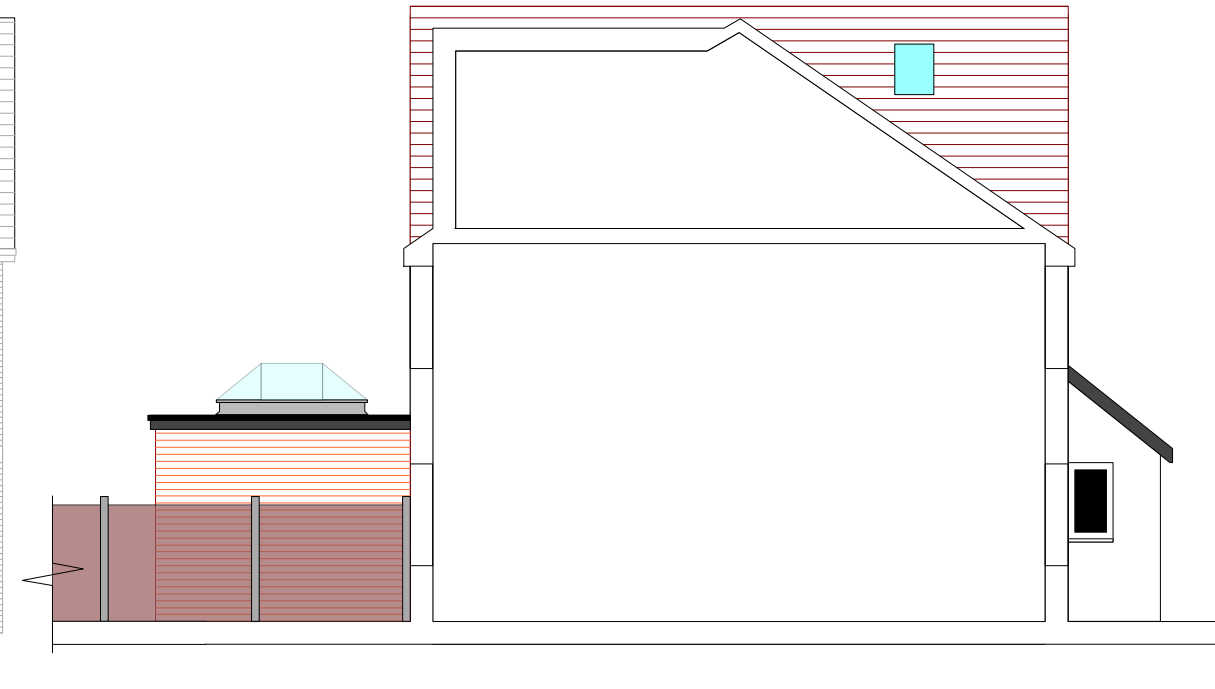


26 proposed north-west (flank) elevation, section through neighbor
Scale: 1:100

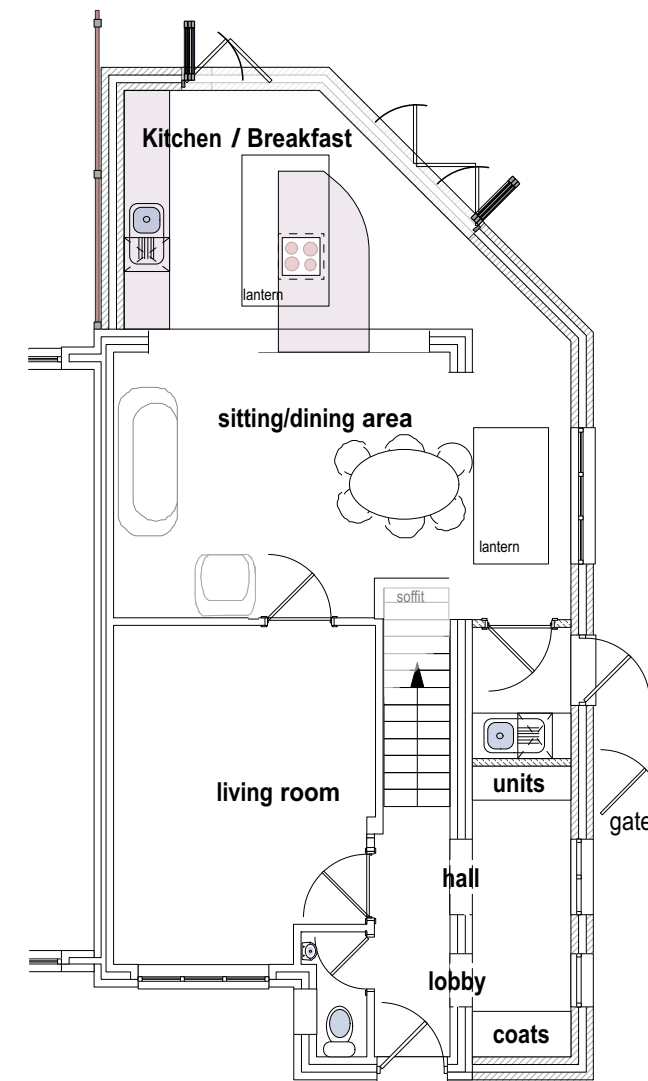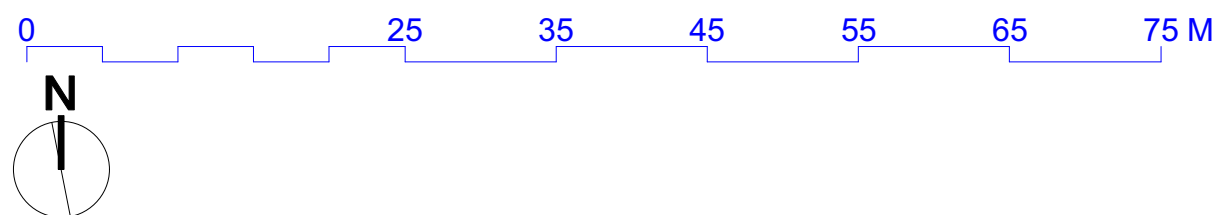


23 proposed ground floor
Scale: 1:100

0 5 M

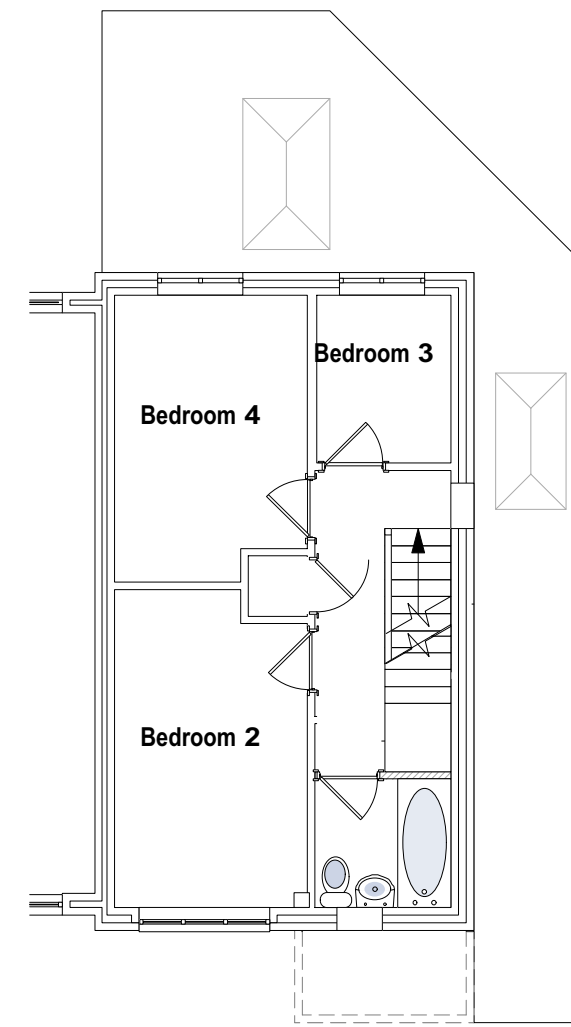

24 proposed first floor
Scale: 1:100

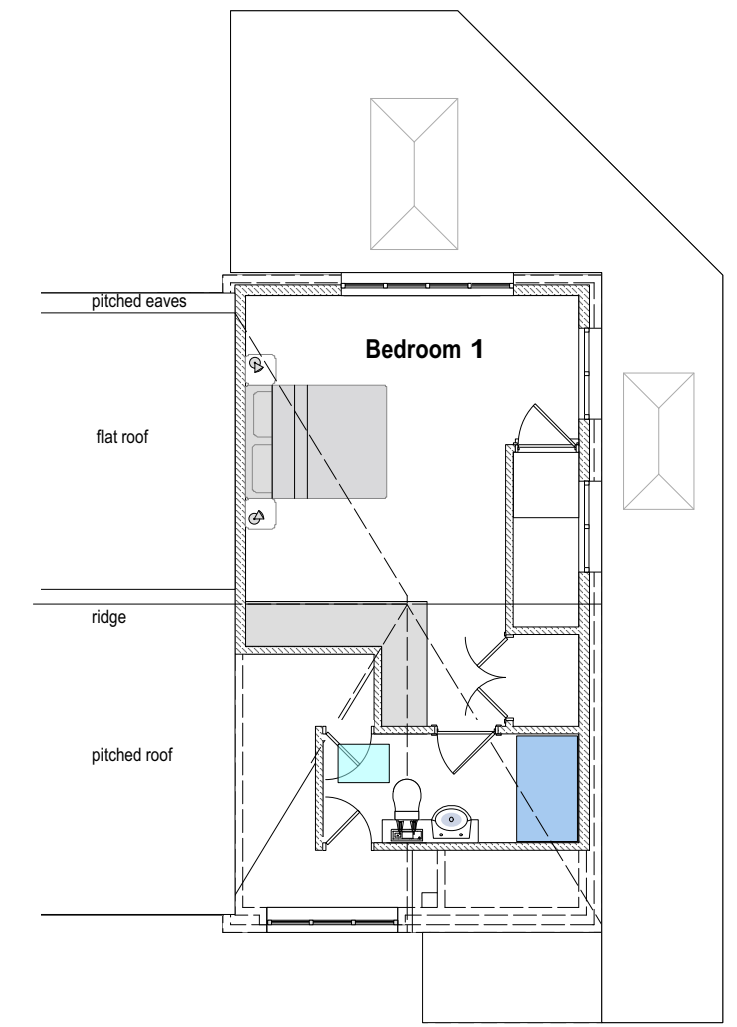

25 proposed second floor
Scale: 1:100


- All materials used will be similar to existing
- Rooflights will not protrude more than 150mm beyond the plane of the slope of the original roof
- Side facing windows to dormer will be obscurely glazed

loft conversion - Lawful Development Certificate application.

Ground Floor extension - subject of a separate planning application.

CLIENT; Mr and Mrs Naran
PROJECT; 25 Heatherfold Way, Eastcote, PINNER, Middlesex, HA5 2LG
TITLE; Proposed Plans
SCALE; see drw. on A2 DATE; Nov 2021 DRAWN; CV
DRAWING NUMBER; 21-36-12 REV A

Revision Notes;
A: Notes in red added CV05/01/22

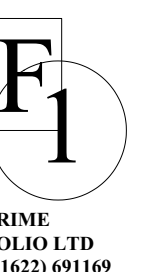

PRIME
FOLIO LTD
(01622) 691169