

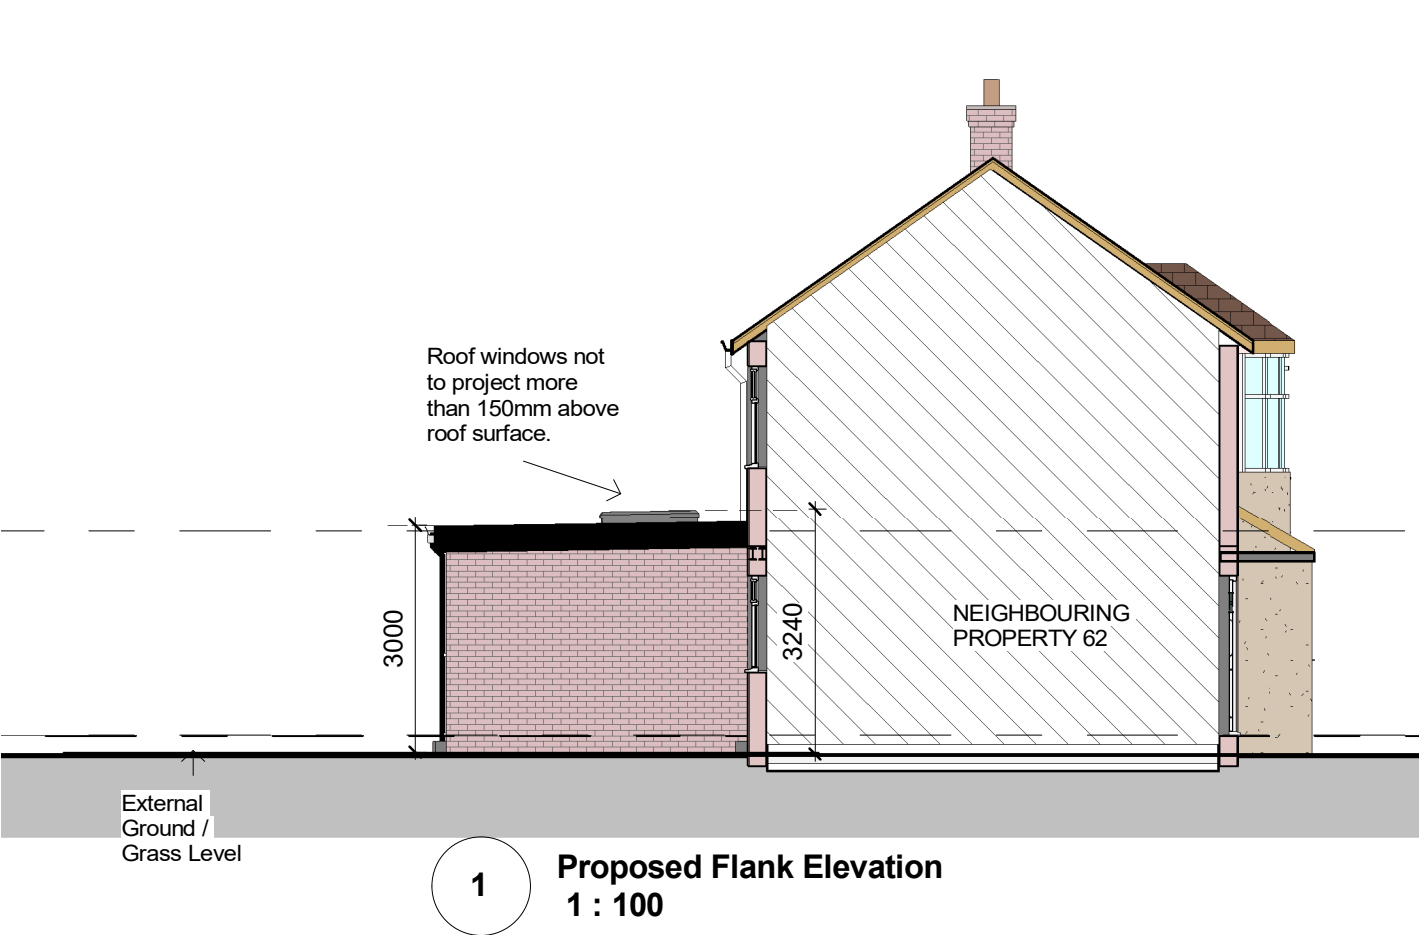


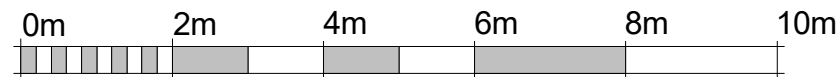


1-0 First Floor Level
2700

0-0 Ground Floor Level
0

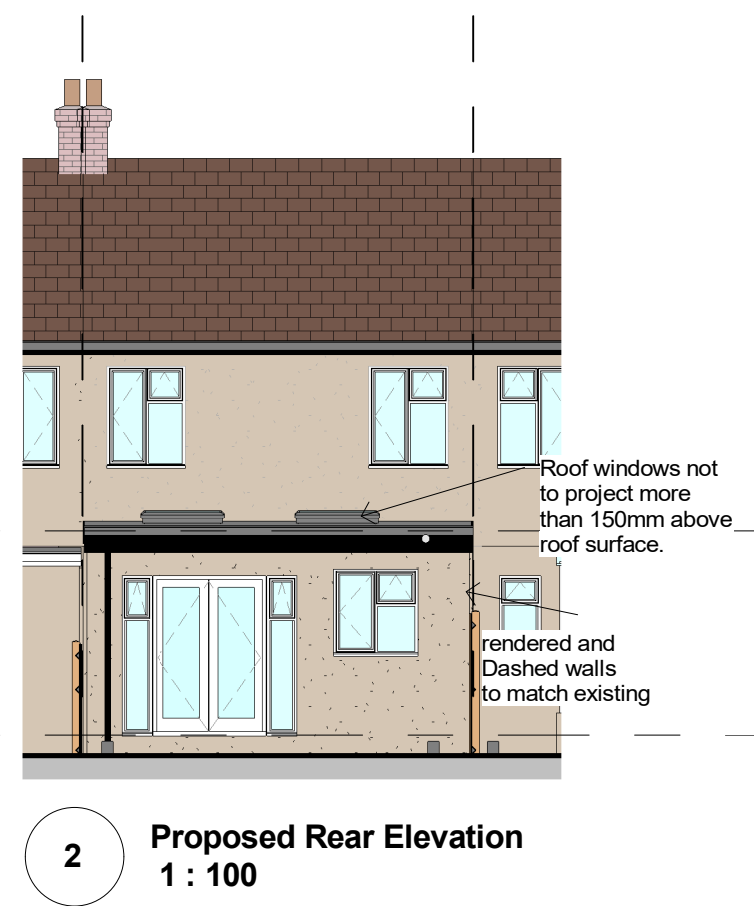

VISUAL SCALE 1:100 @ A3

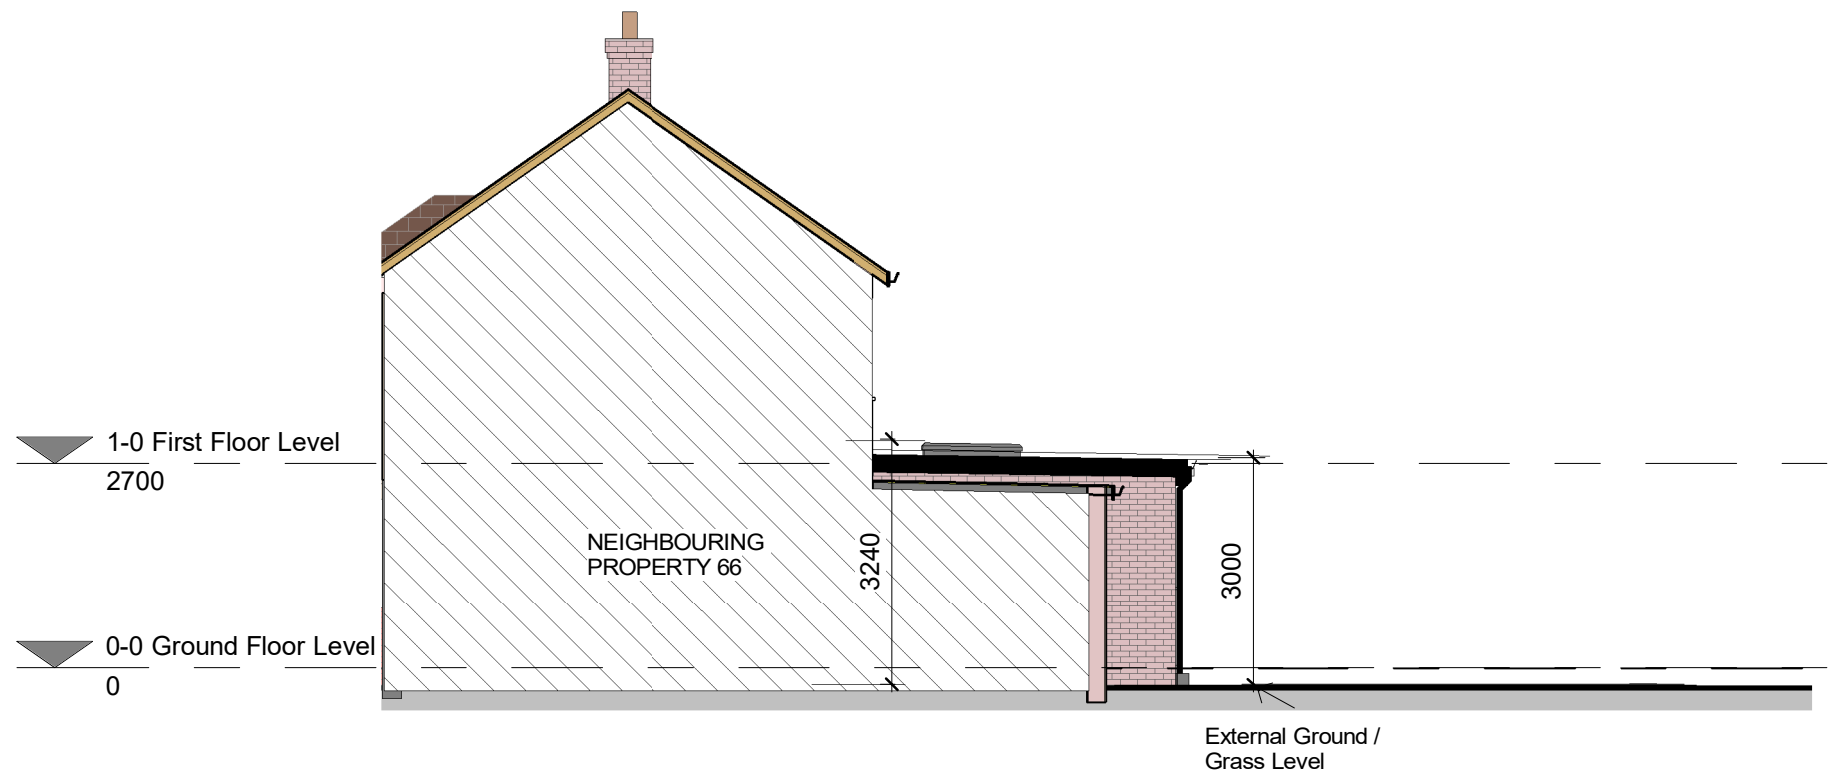

1-0 First Floor Level
2700

0-0 Ground Floor Level
0