
SITE LOCATION PLAN
AREA 2 HA
SCALE: 1:1250 on A4
CENTRE COORDINATES: 509937 , 181329



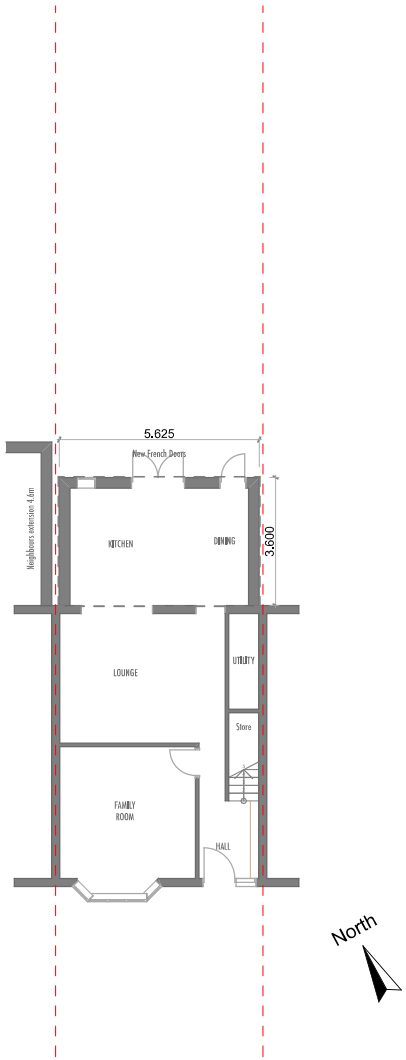

7 Acacia Avenue 1:1

0. Ground Floor 1:200

AT HOME LONDON	AT Home London 221 Harefield Road Uxbridge Middlesex UB8 1PL	Job	Job No	Drawing	Drawing No / Revision
		ACACIA AVENUE 7 ACACIA AVENUE HAYES UB3 2NB England	21/AAH	Site Location Plan	EX-HWN-400 / A
			Date	Client	Drawn by / Scale
			23/12/2021	CLIENT NAME	JM / 1:1250@A4