

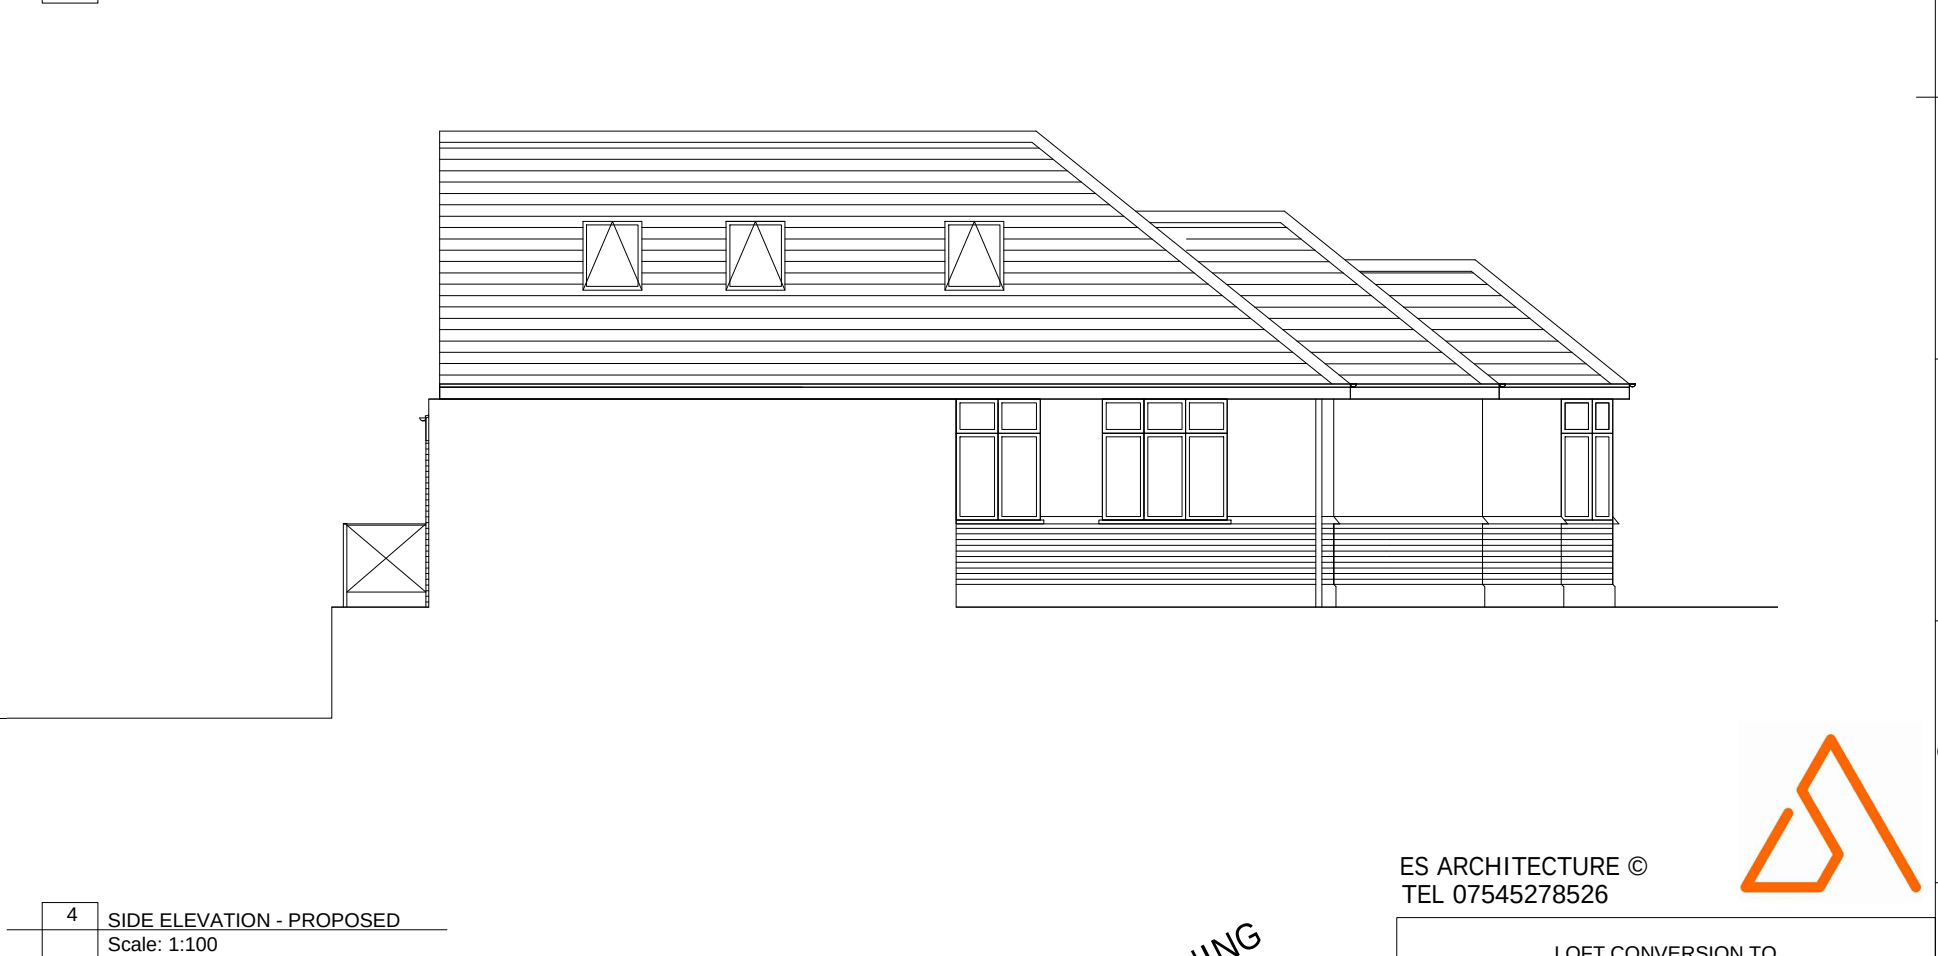
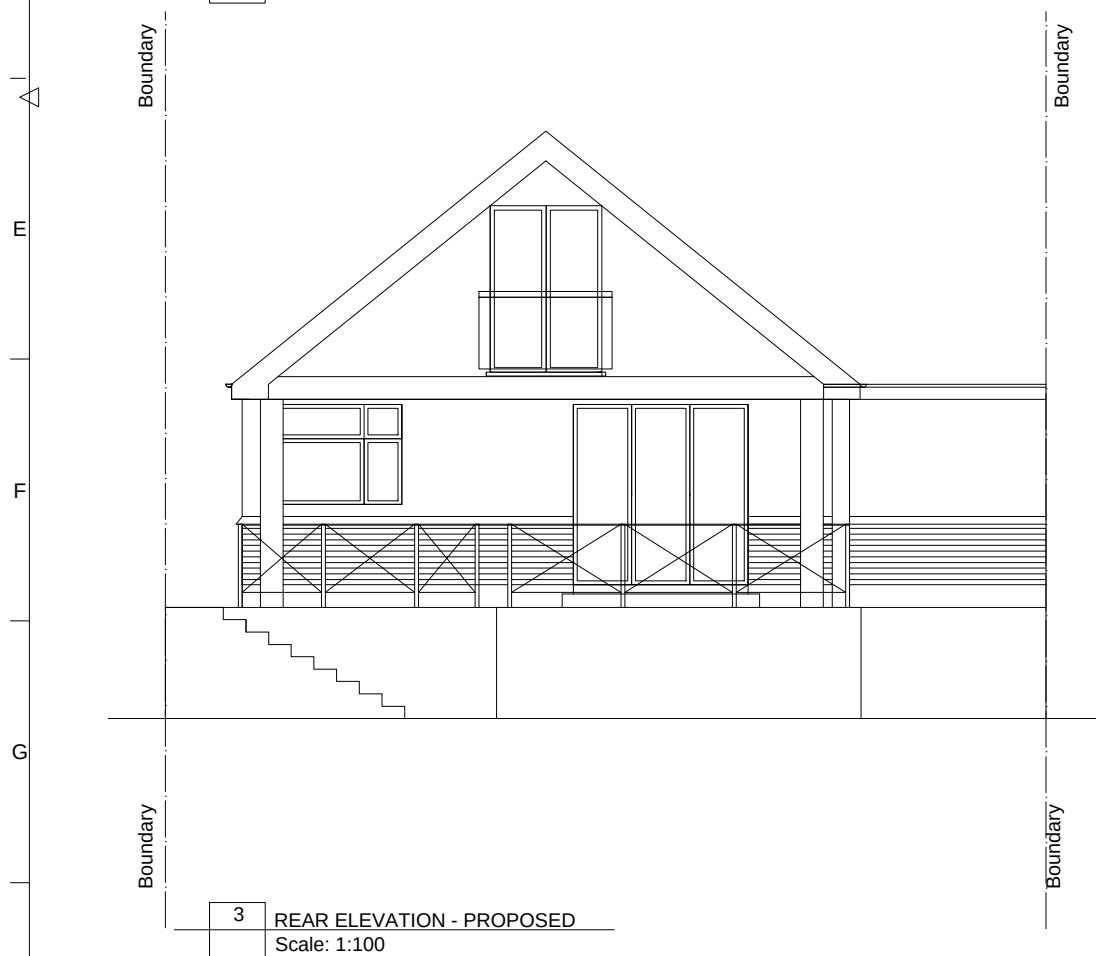
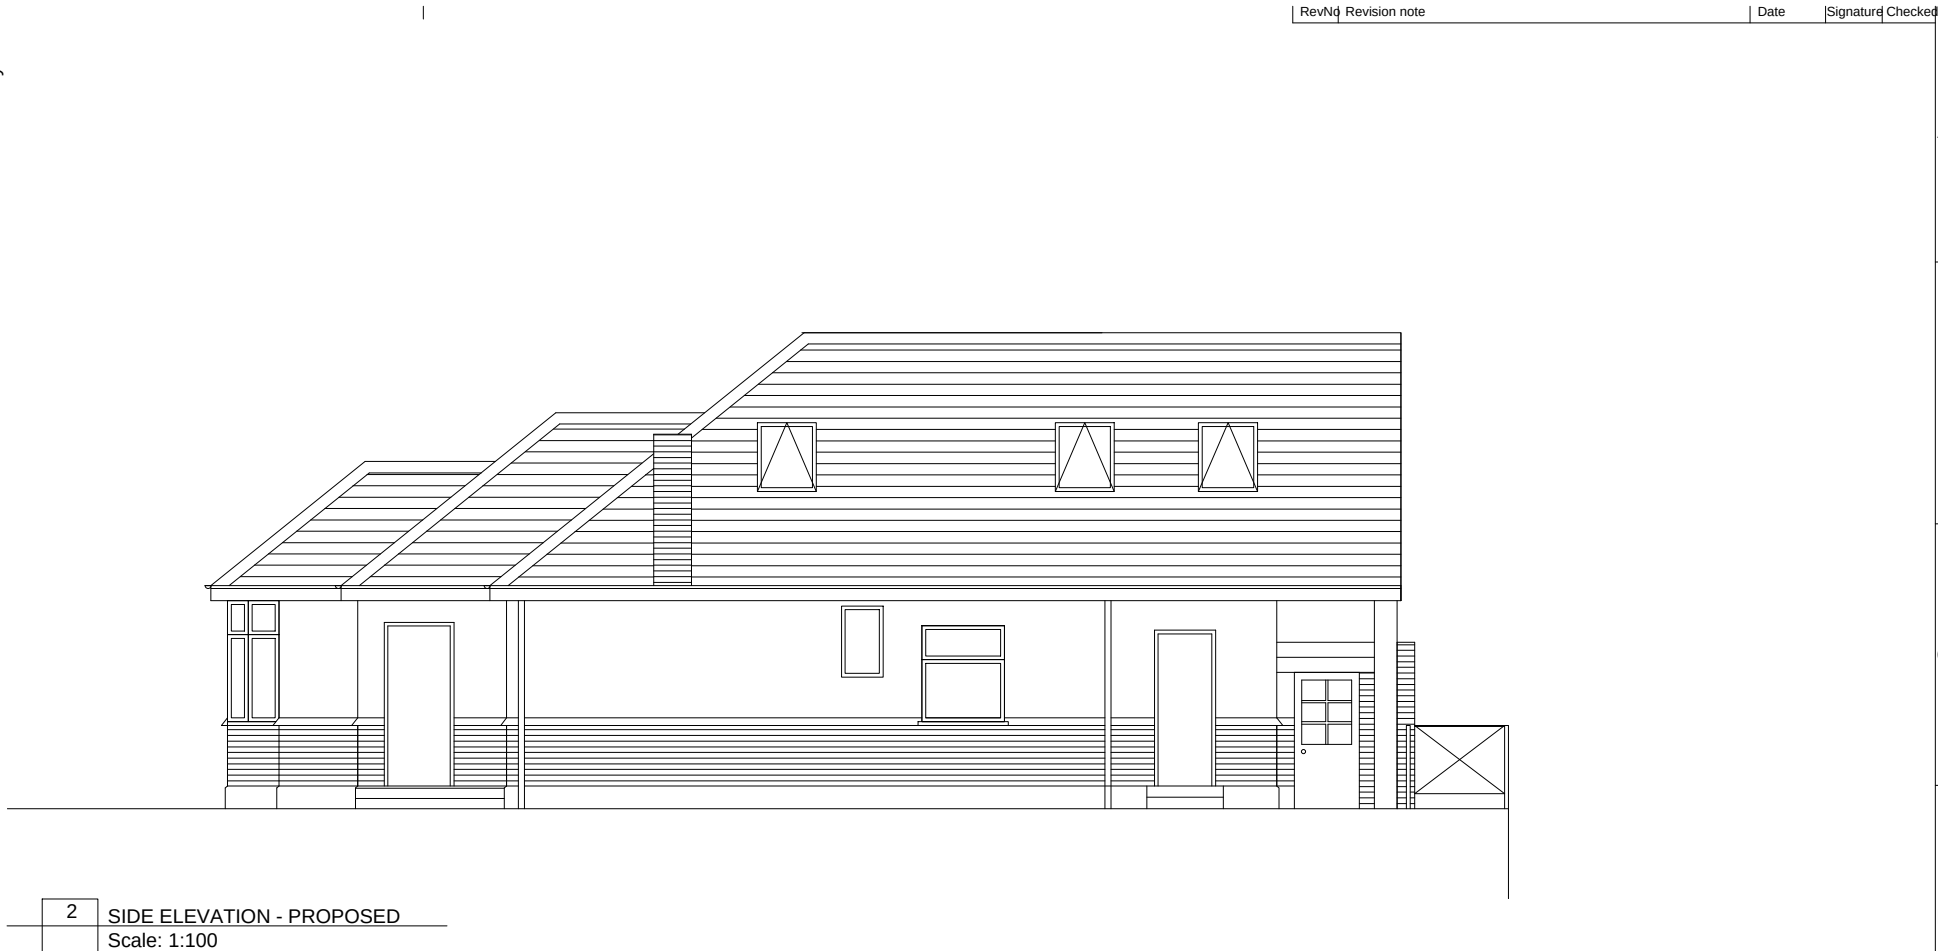


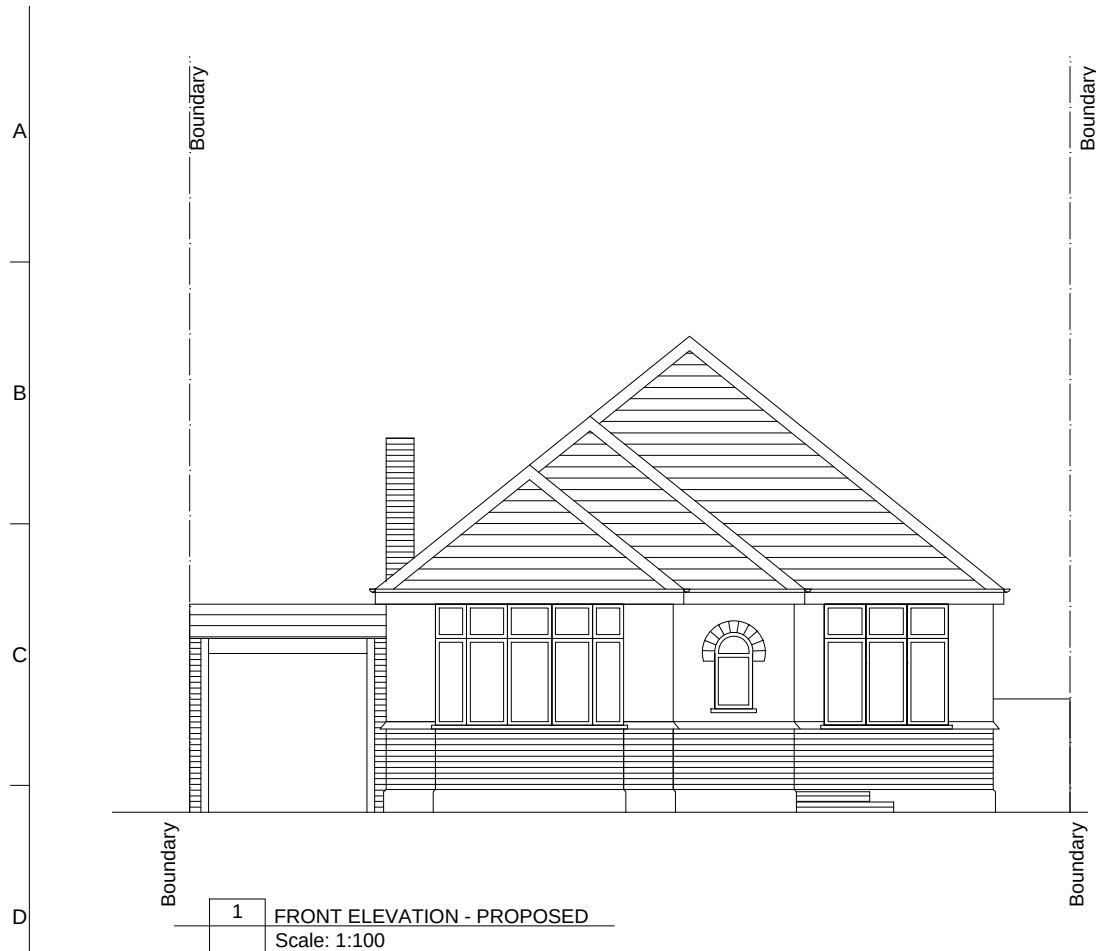

0 1m 2m 3m 4m 5m

PLANNING
15.12.2021

ES ARCHITECTURE ©
TEL 07545278526

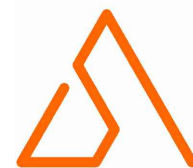

LOFT CONVERSION TO
64 RODNEY GARDENS, PINNER
HA5 2RP

PROPOSED ELEVATIONS

Scale: 1:100 @ A3 DEC 2021 Dwg. 21/052_P4.1