



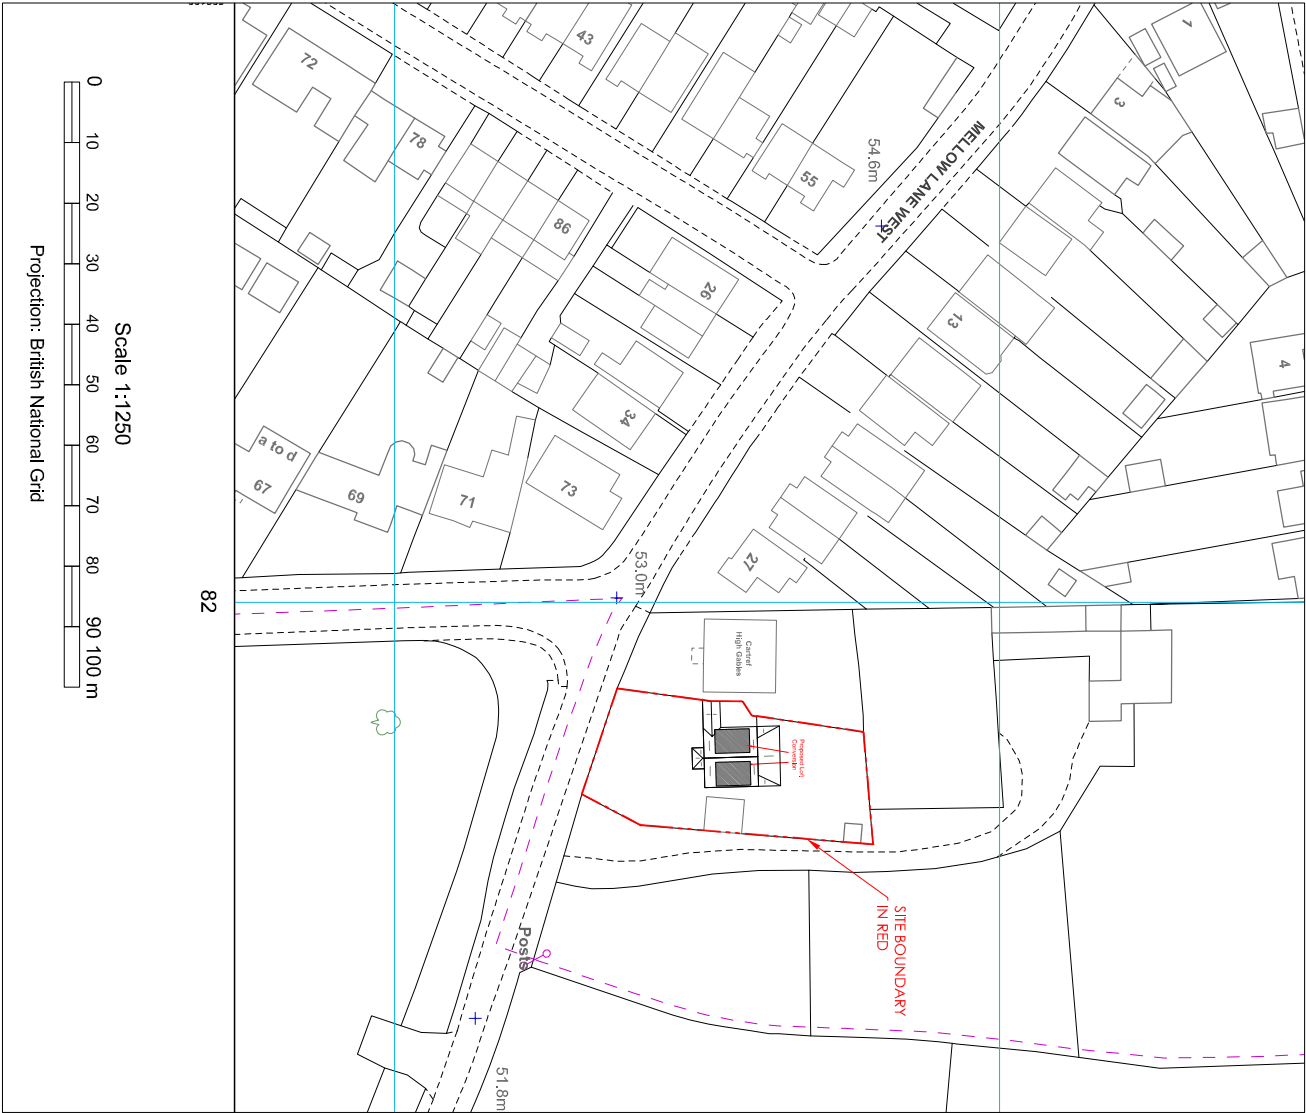

SITE LOCATION PLAN (1 : 1250)

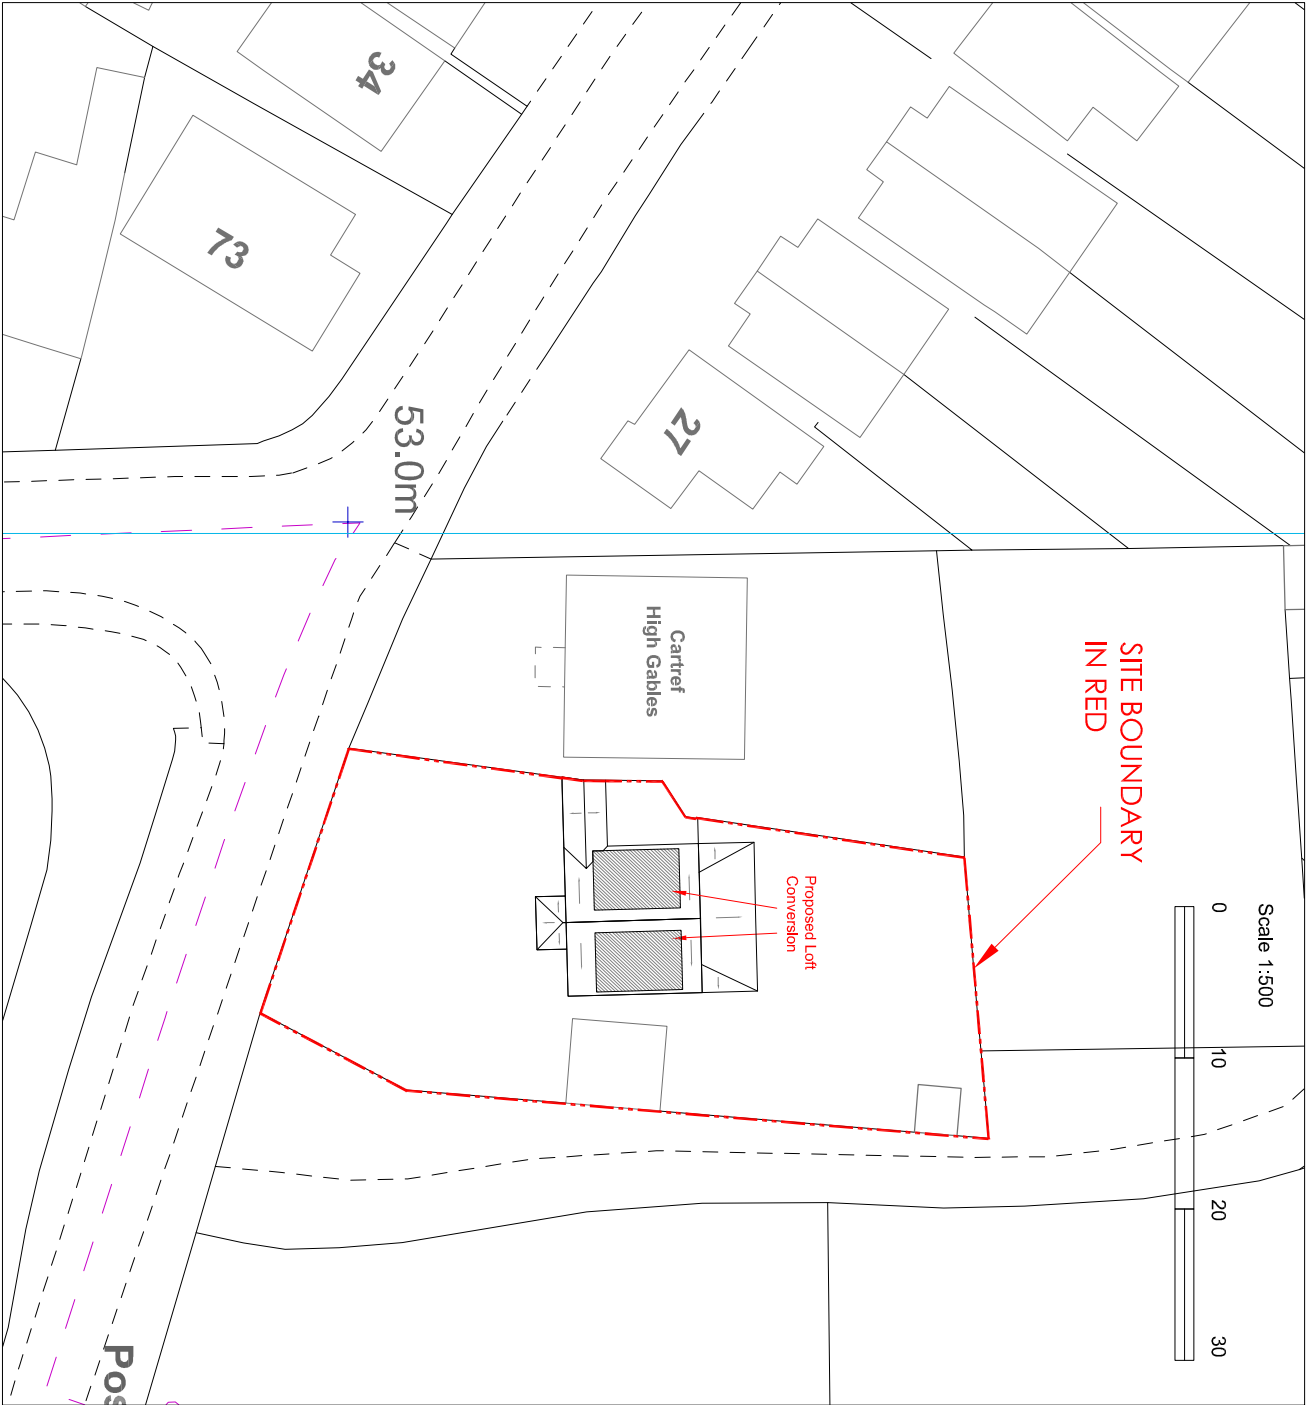

PROPOSED BLOCK PLAN (1 : 500)

FILE PATH SHOWN IN MARGIN

# GAVIN FUNG ARCHITECTS

16 BROWNLOW COURT, BROWNLOW ROAD,  
LONDON N11 2BH

e: gavin.fung@ydhoo.co.uk m: 0790 6126 474



DRAWING TITLE:  
SITE LOCATION + BLOCK PLANS

PROJECT TITLE:  
PROPOSED NEW DORMER WINDOWS/ LOFT CONVERSION  
AT MELLOW LAND FARM, MELLOW LANE WEST,  
HILLINGDON, UB10 0QU

|                 |            |           |
|-----------------|------------|-----------|
| DRAWING BY:     | SCALE:     | DATE:     |
| GF              | 1: 50 @ A3 | DEC' 2021 |
| DRAWING NUMBER: | STATUS     | NUMBER    |
| PROJECT         | PL         | 00        |
| 2129(LDC)       |            | —         |