

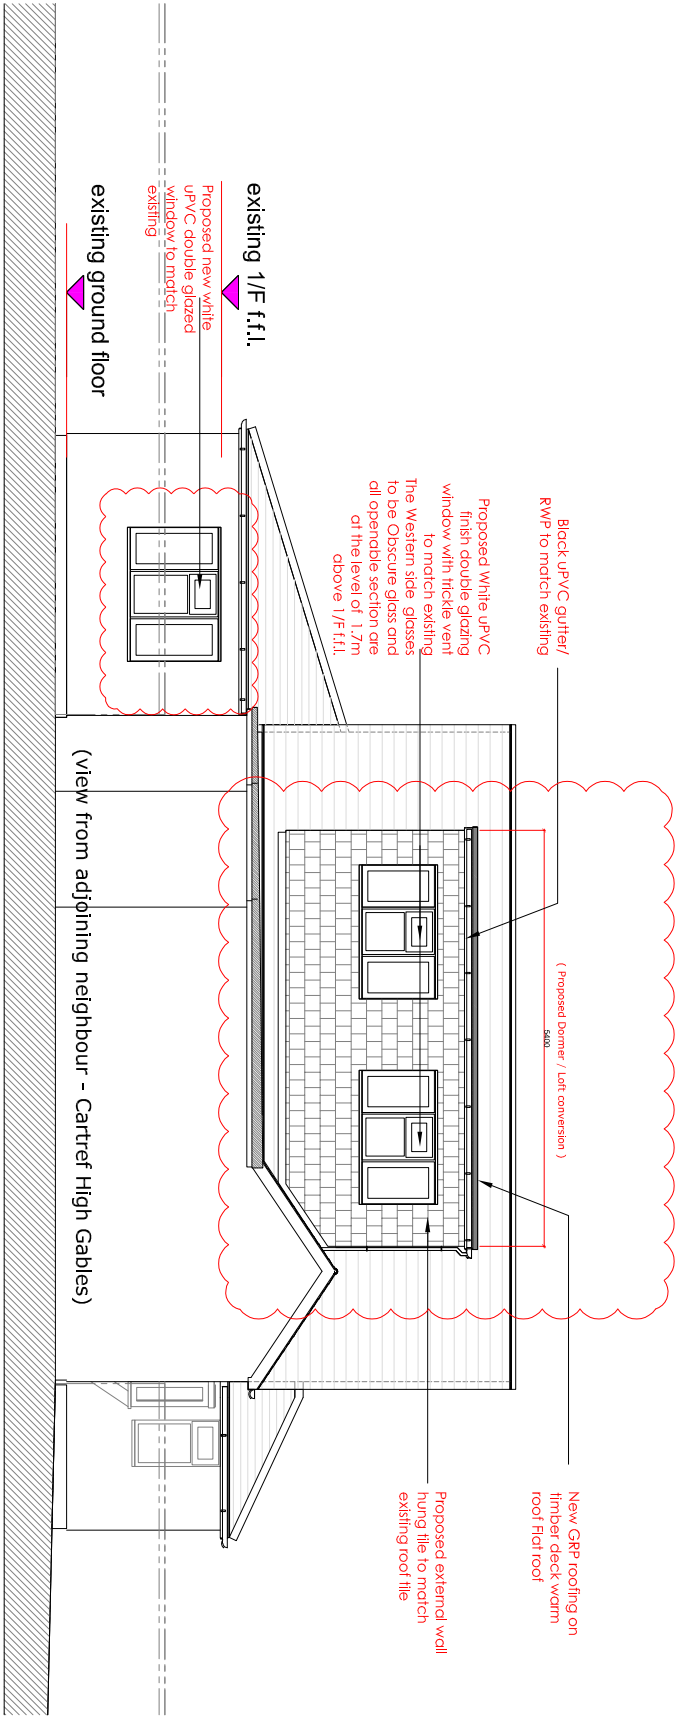


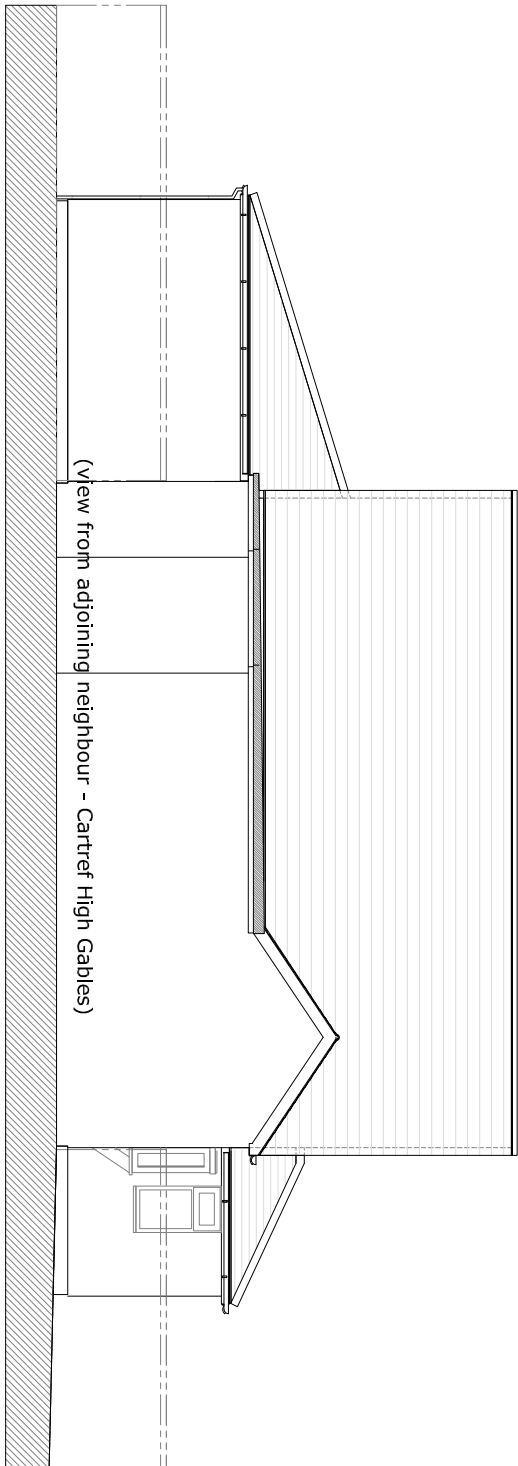

PROPOSED SIDE ELEVATION (WEST)

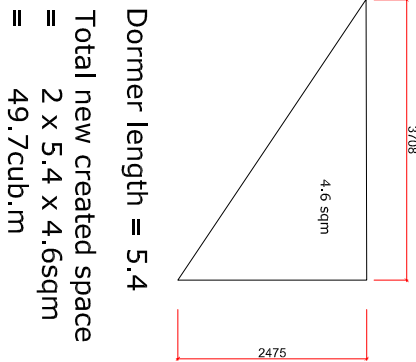

EXISTING SIDE ELEVATION (WEST)

FILE PATH SHOWN IN MARGIN

GAVIN FUNG ARCHITECTS

16 BROWNLOW COURT, BROWNLOW ROAD,
LONDON N11 2BH

e: gavin.fung@ydhoo.co.uk m: 0790 6126 474

DRAWING TITLE:
EXISTING & PROPOSED SIDE ELEVATION (WESTERN)

PROJECT TITLE:
PROPOSED NEW DORMER WINDOWS/ LOFT CONVERSION
AND INTERNAL ALTERATIONS TO EXISTING DETACHED HOUSE
AT MELLOW LAND FARM, MELLOW LANE WEST,
HILLINGDON, UB10 0QU

DRAWING BY: GF SCALE: 1: 100 @ A3 DATE: NOV' 2021

DRAWING NUMBER: PROJECT 2129(LDC) PL STATUS PL NUMBER 05 REV: A