
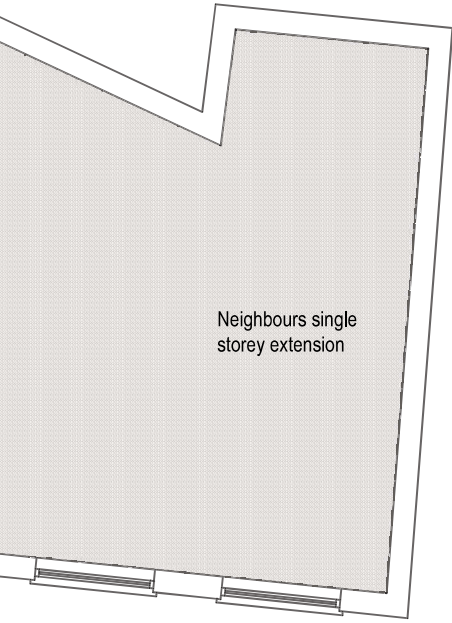
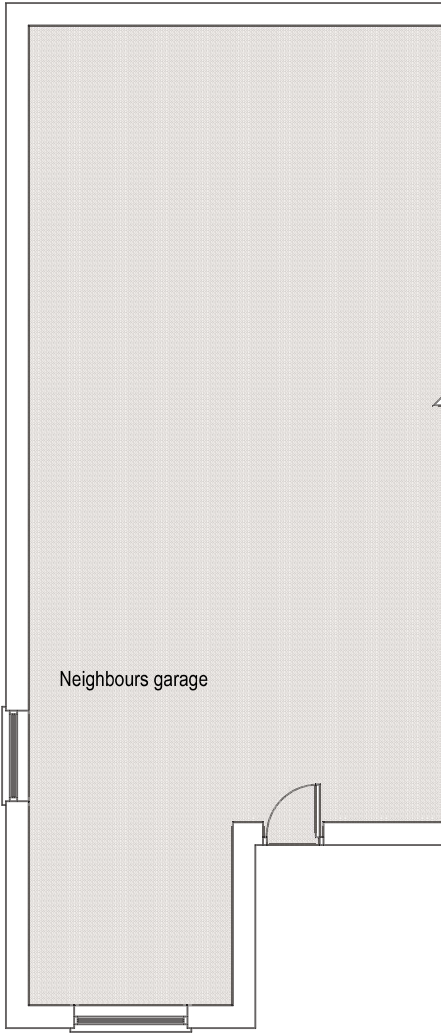


EXISTING

Purpose - Householder planning application

All dimensions to be checked on site. All omissions & discrepancies to be reported to the designer.	PROJECT:	44 Raisins Hill, Pinner, HA5 2BS		DATE:	21/03/2022
	DWG. TITLE:	GROUND FLOOR		REVISION:	03

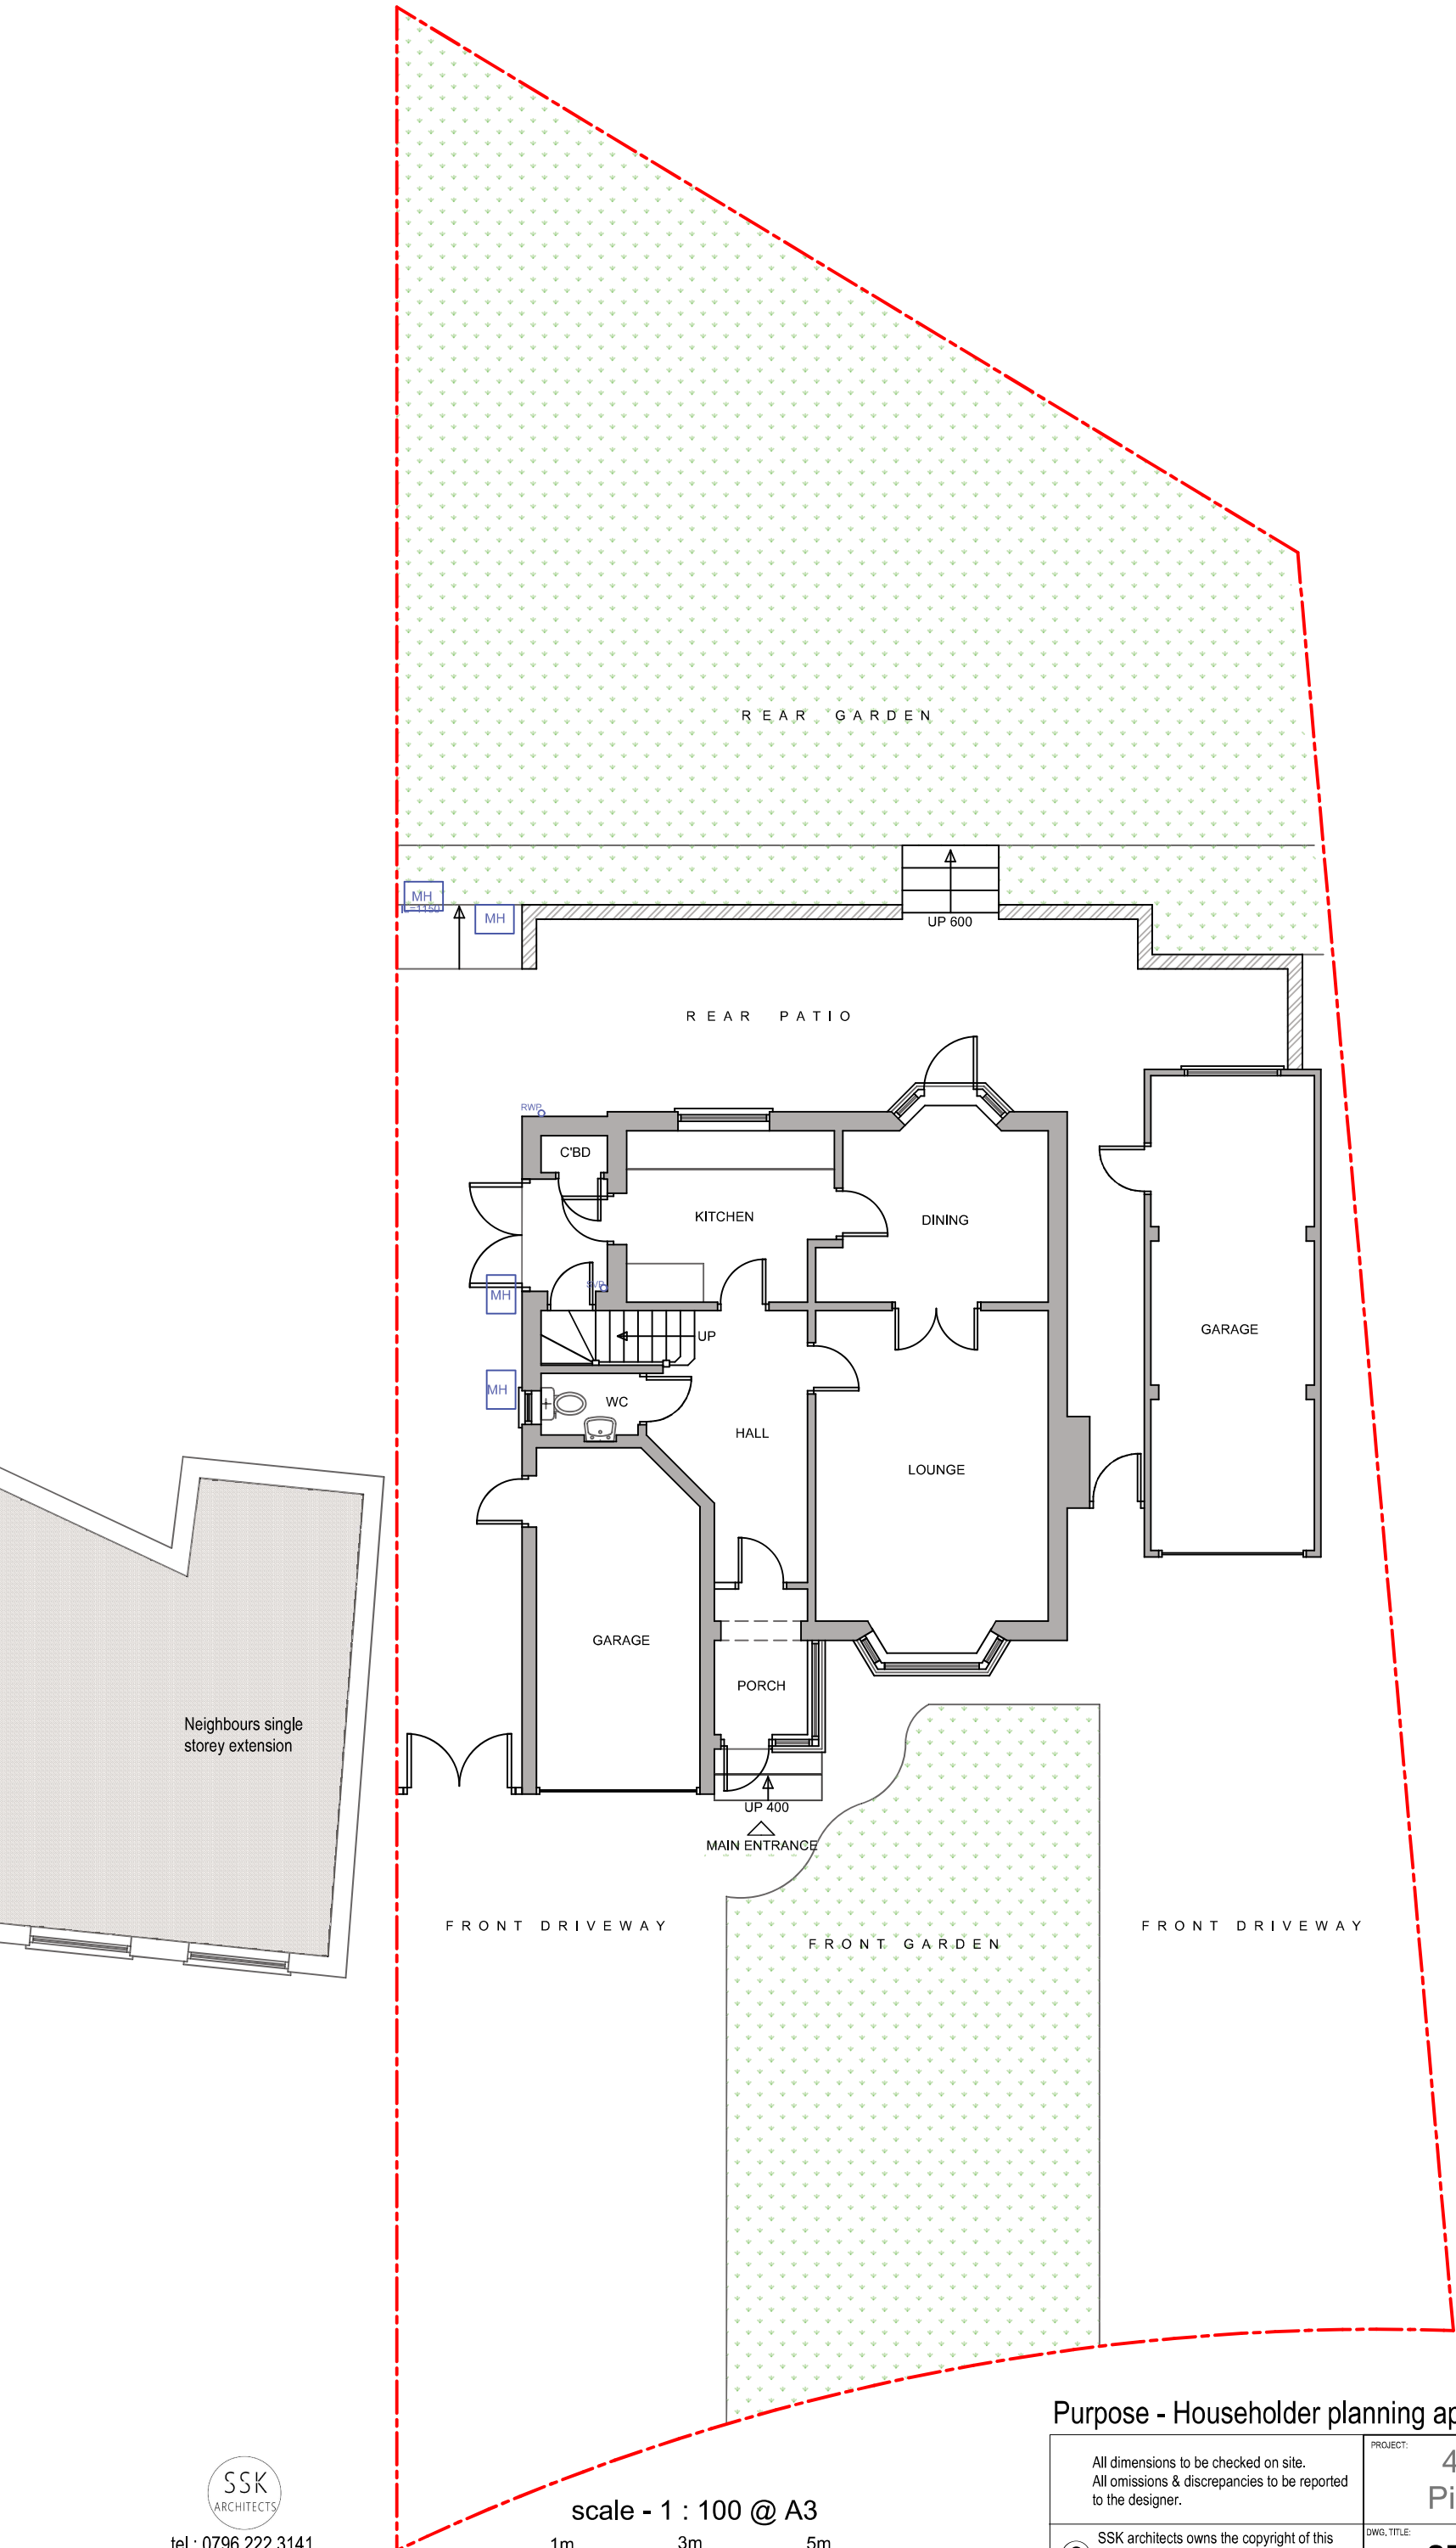

tel : 0796 222 3141
email : sandeep@sskarchitects.co.uk

