


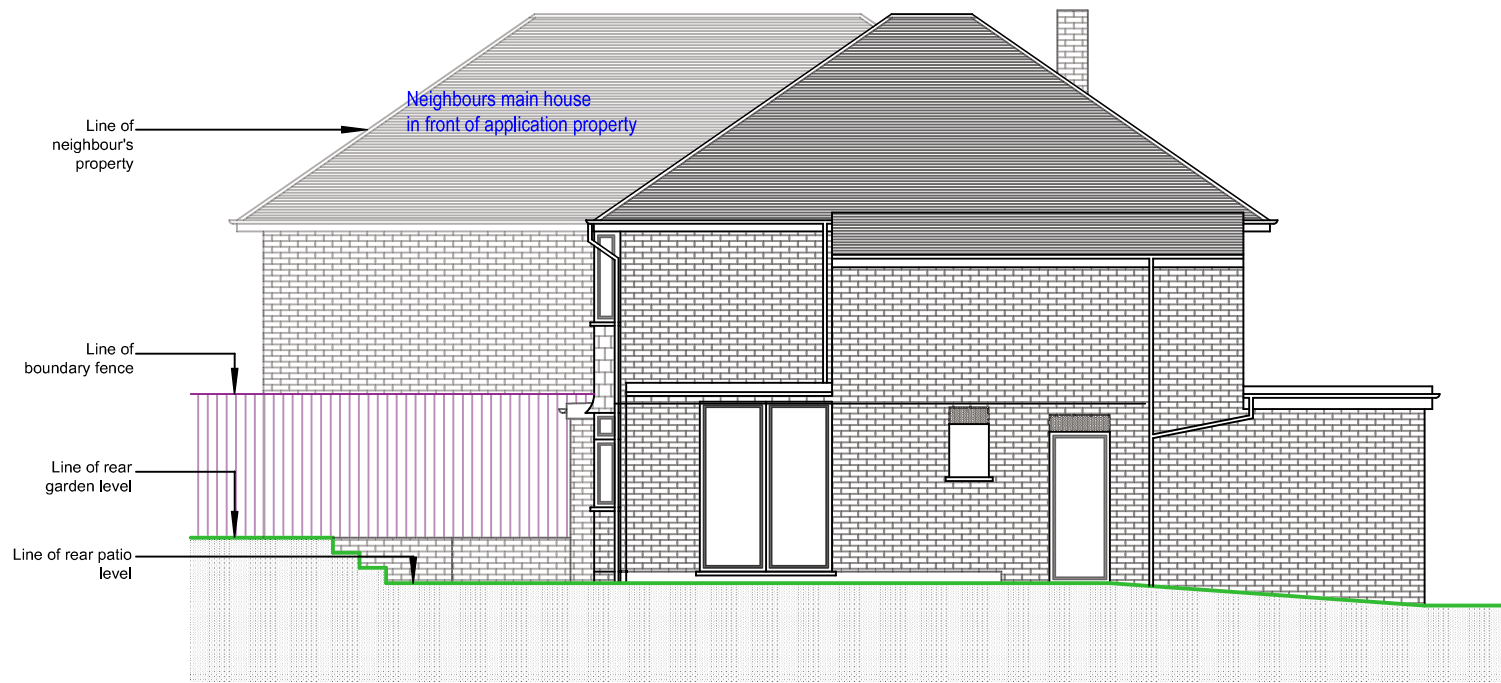

SIDE ELEVATION (north)

Existing materials


Roof - Red/brown hanging roof tiles

Walls - Facing brickwork

Windows - White uPVC

Doors - White uPVC

RWP & Gutters - Black uPVC

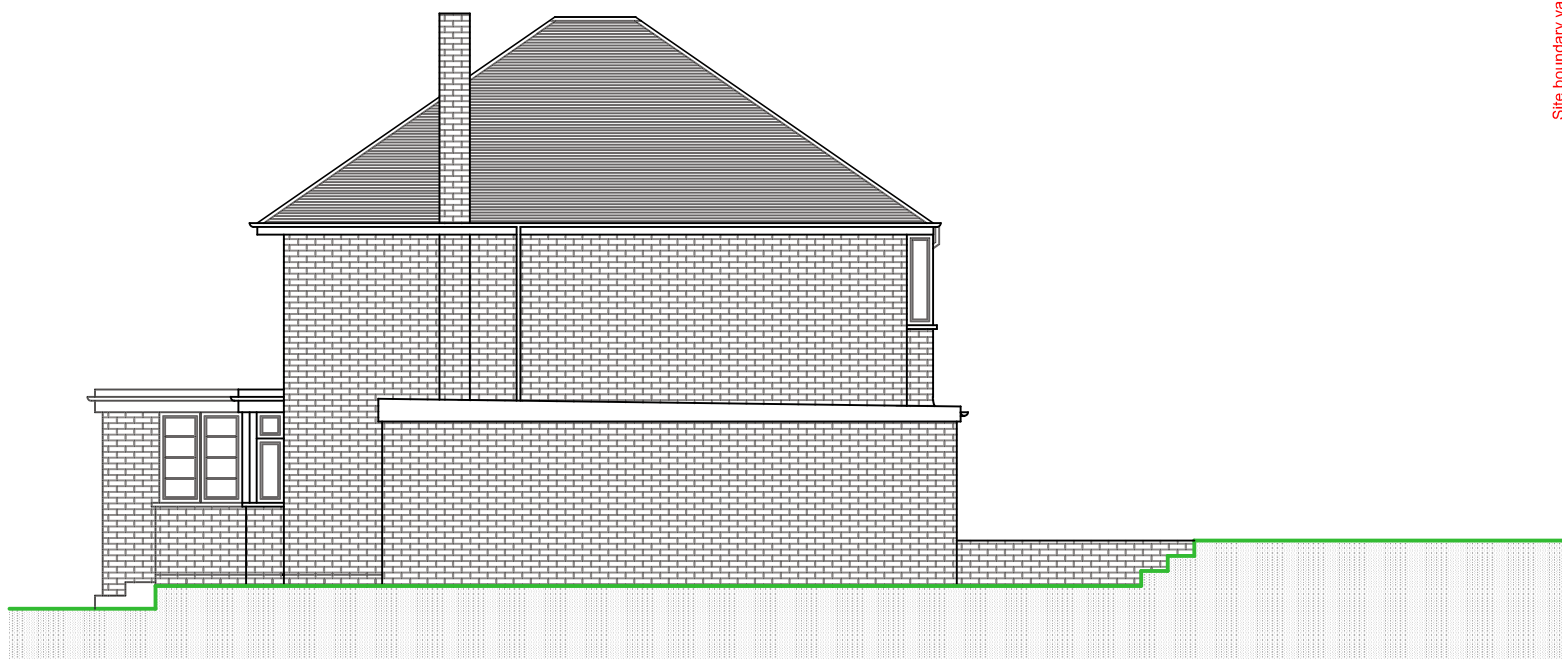

SIDE ELEVATION (south)

EXISTING

Purpose - Householder planning application