


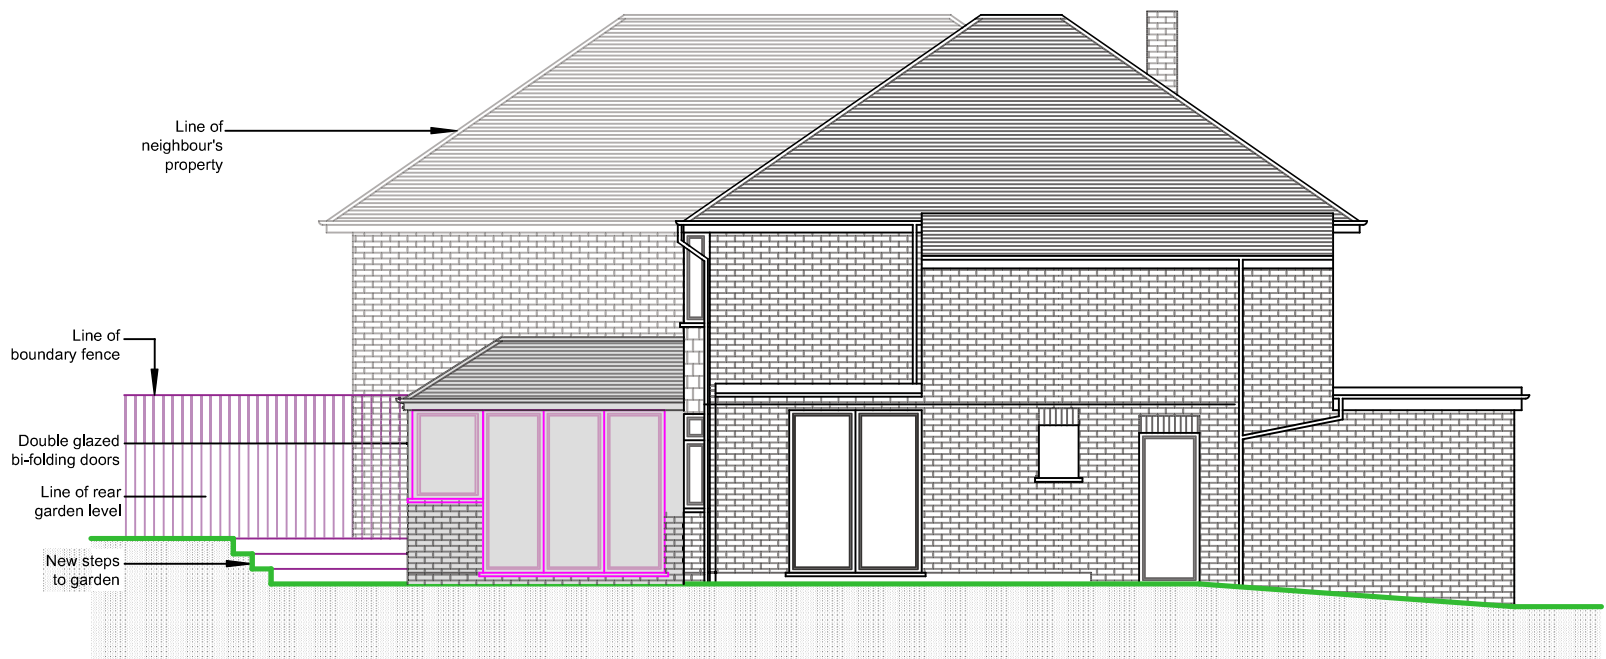

EXISTING SIDE ELEVATION (north)

GENERAL - New materials used in exterior work to match existing.

WALLS - To be facing brickwork

WINDOWS - All new windows to be double glazed, profile to match existing + set within opening to match existing.

- Side windows to be obscure glazing, top opening to be 1.7m from FFL.

DOORS - new doors to be double glazed, profile to match existing + set within opening to match existing.

RWP & GUTTERS - to be UPVc black to match existing.


ROOFLIGHTS - 'Velux' or similar. Projection to be max. 150mm beyond the plane of the roof-slope & flat roof.

EAVES - Detail to match existing, ie height of fascia & soffit width + colour of soffit and fascia

ROOF - Pitch roof - Plain red/brown roof tiles to match existing. Tile type, size & colour to match existing.



Conservation type slim eco + reset rooflight to pitch roof

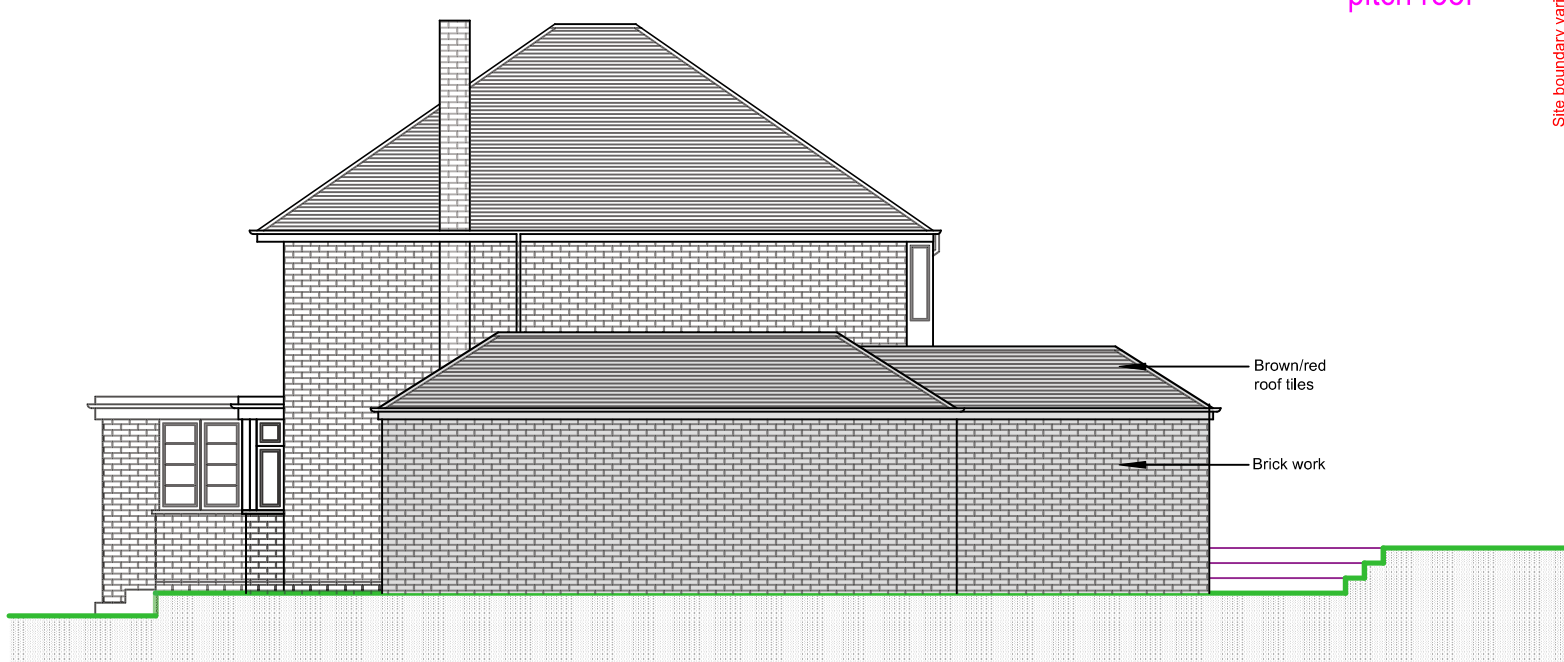

EXISTING SIDE ELEVATION (south)

This application is revised in line with the pre-planning application.

- Pitch roof design revised.
- Contractor's working area indicated.
- Soakaway shown.

REV A - 24/05/2022
Original roof style used in pre planning reinstated shown in red outline.
Eaves reduced to above window

Purpose - Householder planning application