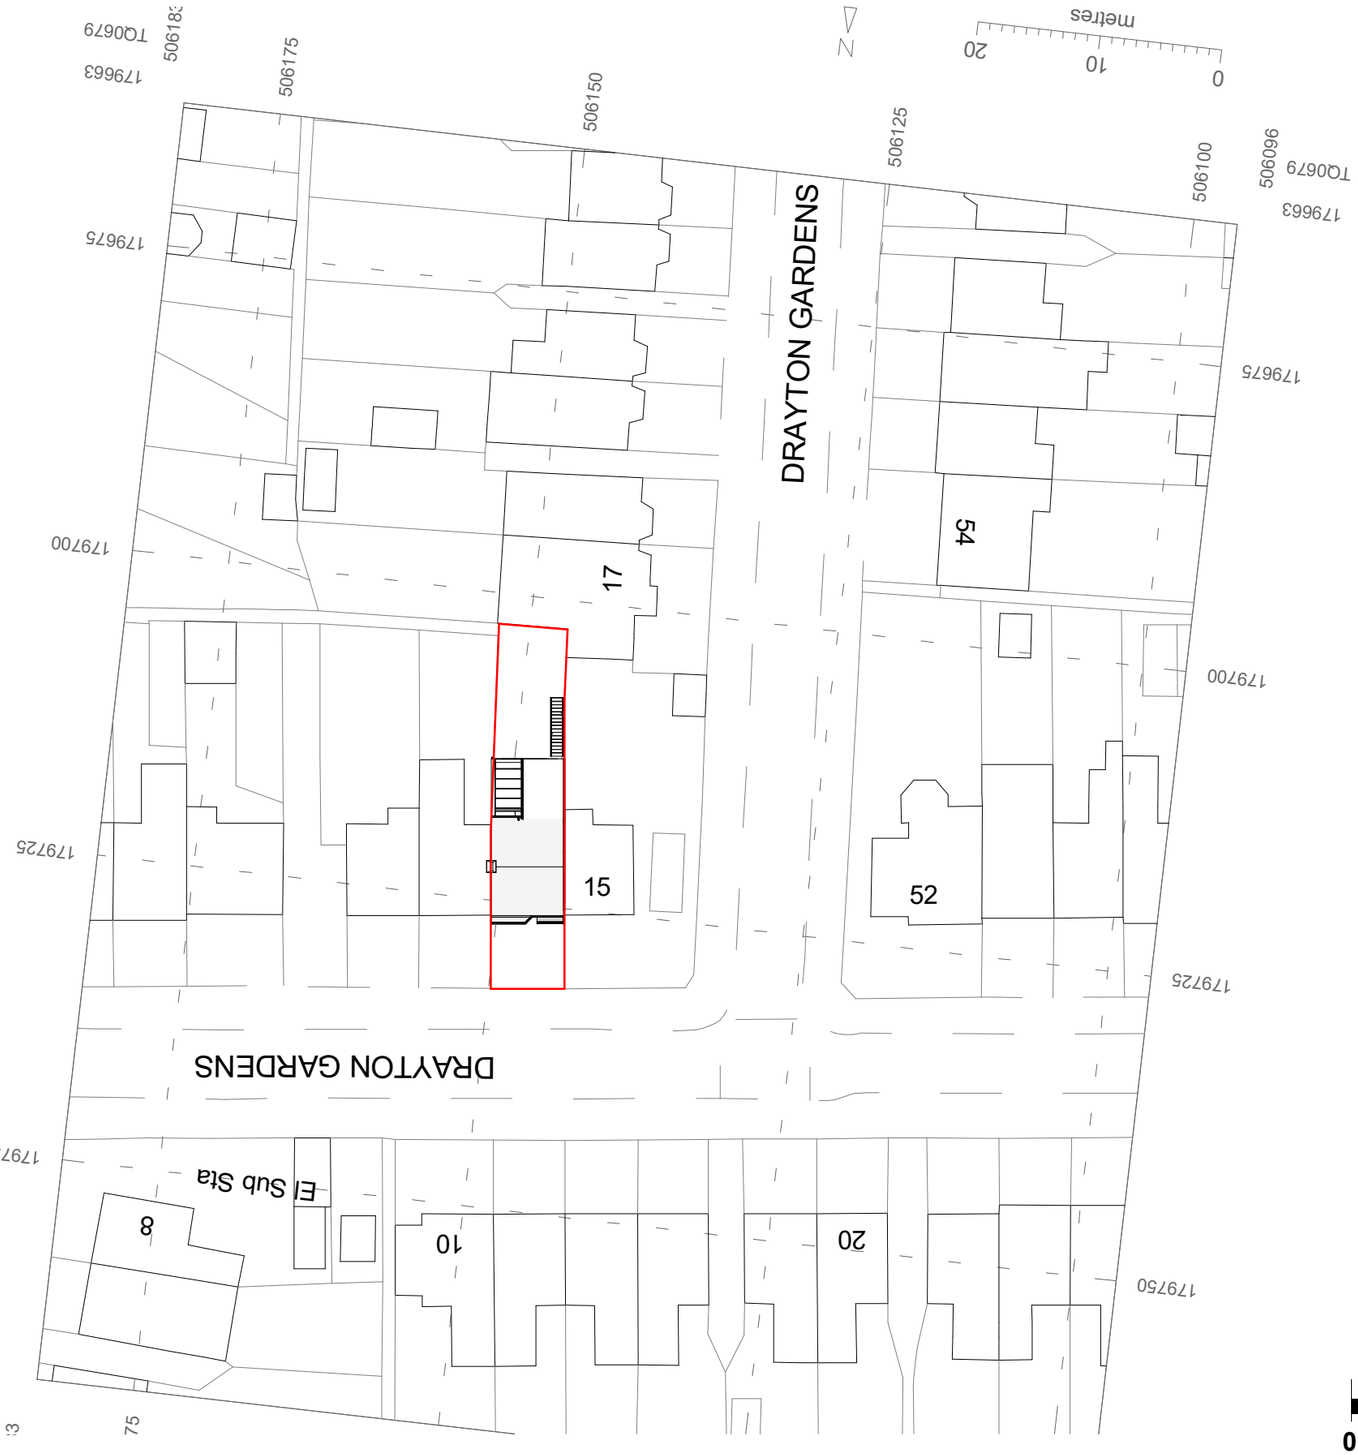


02 BLOCK PLAN
1 : 500

0 5 10 15 20 25 50

SCALE: 1:500 @ A3

CANOPY
Planning Services
Tel: 020 3632 2690 Email: info@canopyplanning.co.uk
Mob: 07956311277 Web: www.canopyplanning.co.uk
CIAT Registered Practice

-

13 DRAYTON GARDENS WEST
DRAYTON UB7 7LG

BLOCK PLAN

Project number	Project Number	21378/14	
Date	Dec 2021		
Drawn by	D P.		
Checked by	Checker	Scale	1 : 500