



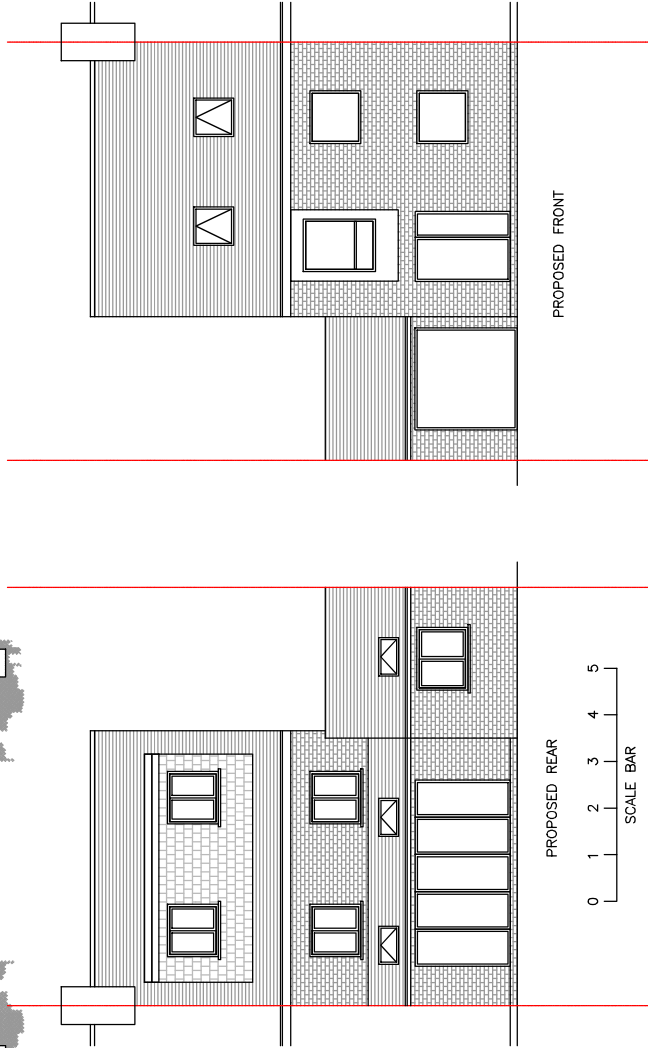

DISCLAIMER
1. The Architect is not responsible for the design of the building or the construction of the building.
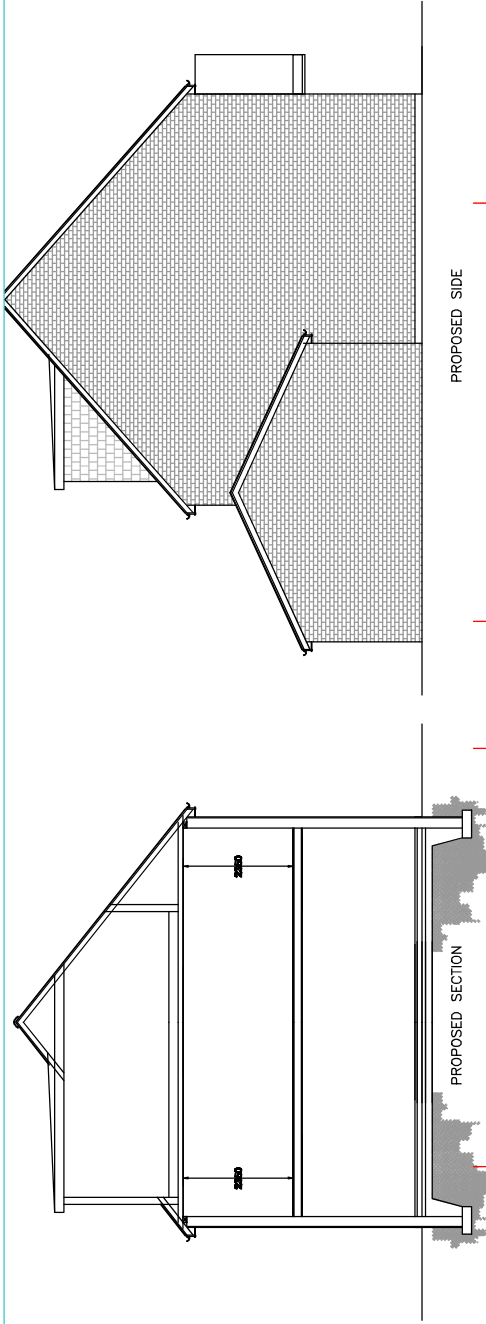

**GROUND FLOOR REAR EXTENSION,
LOFT CONVERSION
PART OF GARAGE CONVERSION**

DATE: 22.01.2021
SCALE: 1:100 (A3)
DRAWING NUMBER: GJ/04L
DRAWN: J.V. CHECK: R.K.
REV: A

SITE ADDRESS:
28 LAWRENCE GROVE