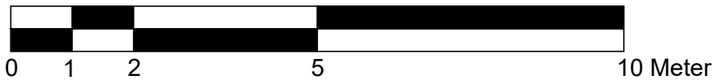

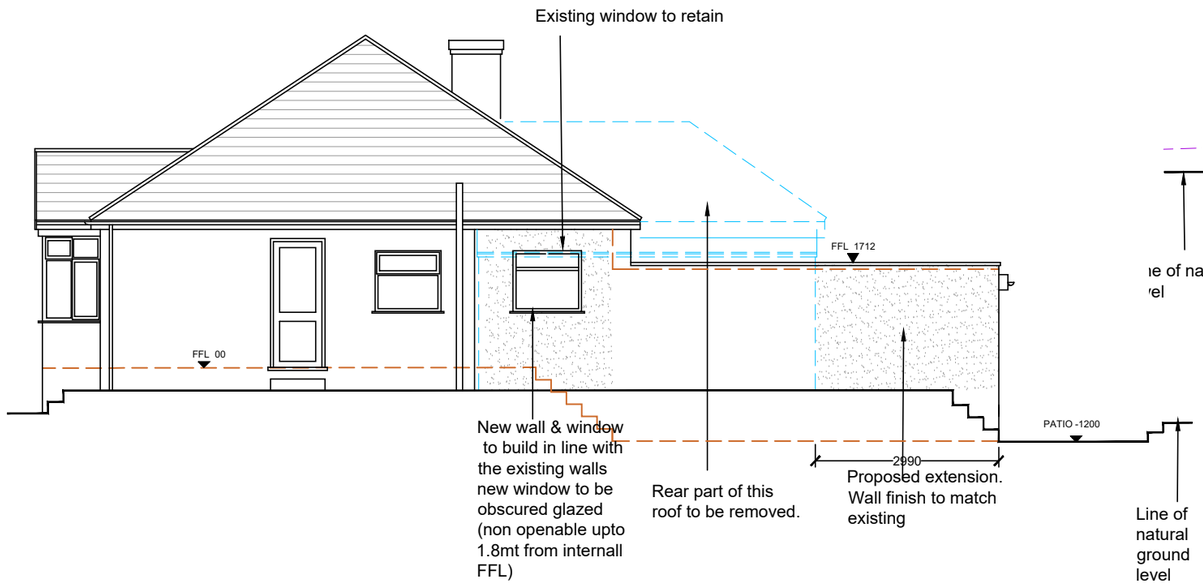

PROPOSED SIDE ELEVATION

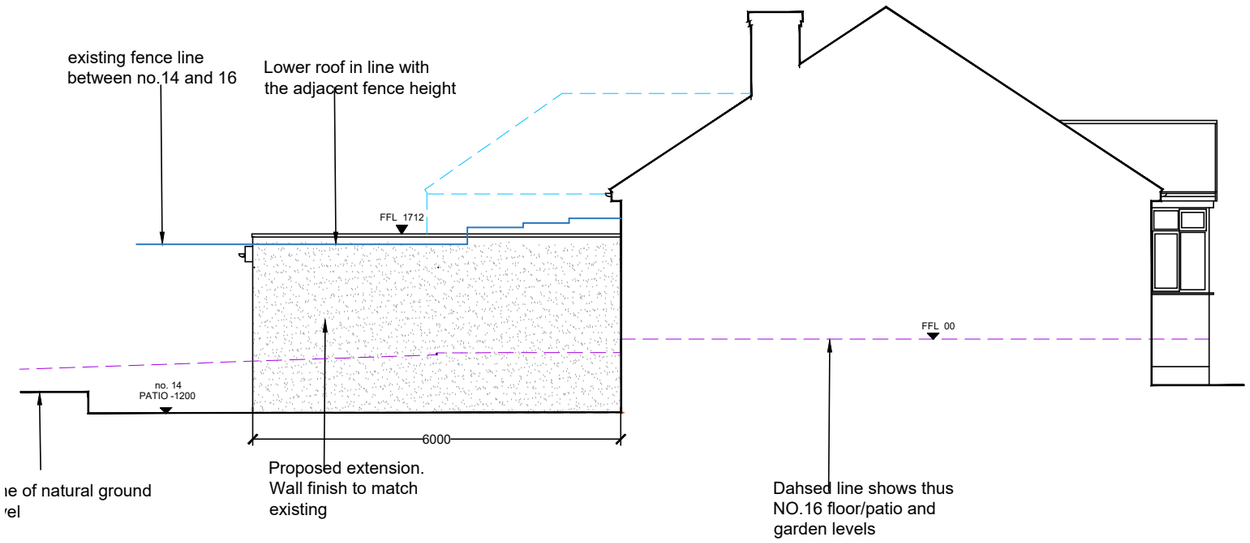

PROPOSED OTHER SIDE ELEVATION

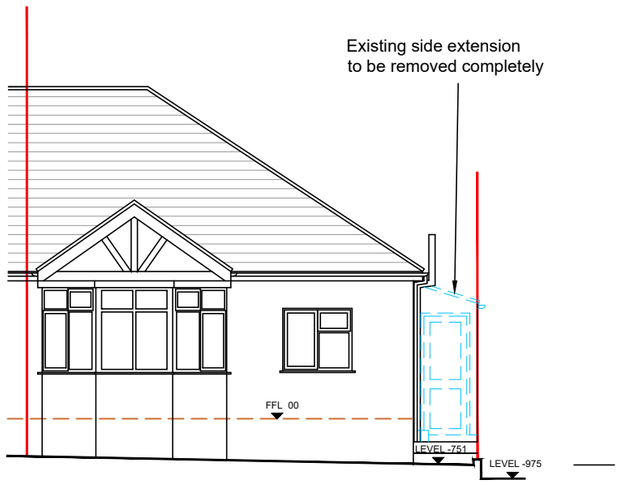

PROPOSED FRONT ELEVATION

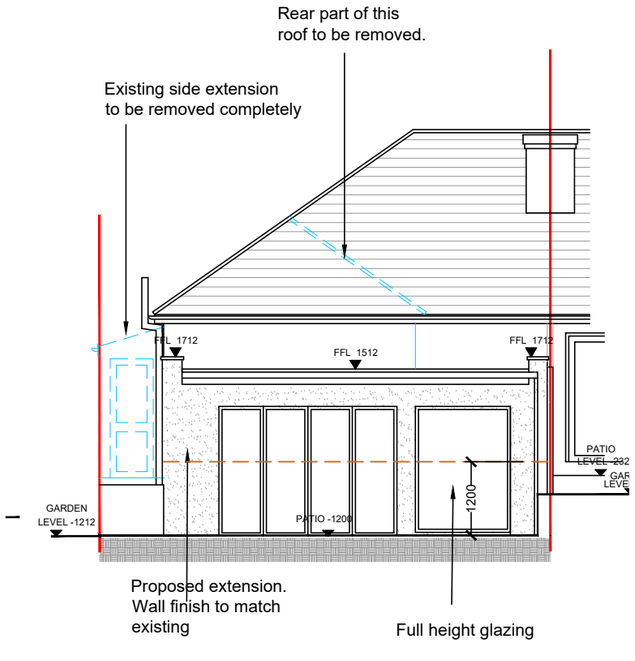

PROPOSED REAR ELEVATION

PLANNING

Rev	Description	Date

archaize ltd
160 Kemp House, City Road, London, EC1V 2NX
Phone: 07728360574 Email:archaizeltd@gmail.com

Address:
14, GERRARD GARDENS, EASTCOTE
HILLINGDON
HA5 2PT

Drawing Title:
EXISTING ELEVATIONS

Scale: 1:100@A3	Drawing No.	Rev
Date: APR 2022	2129-206	C