


Site Photos

32 WARRENDER WAY, RUISLIP HA4 8ED

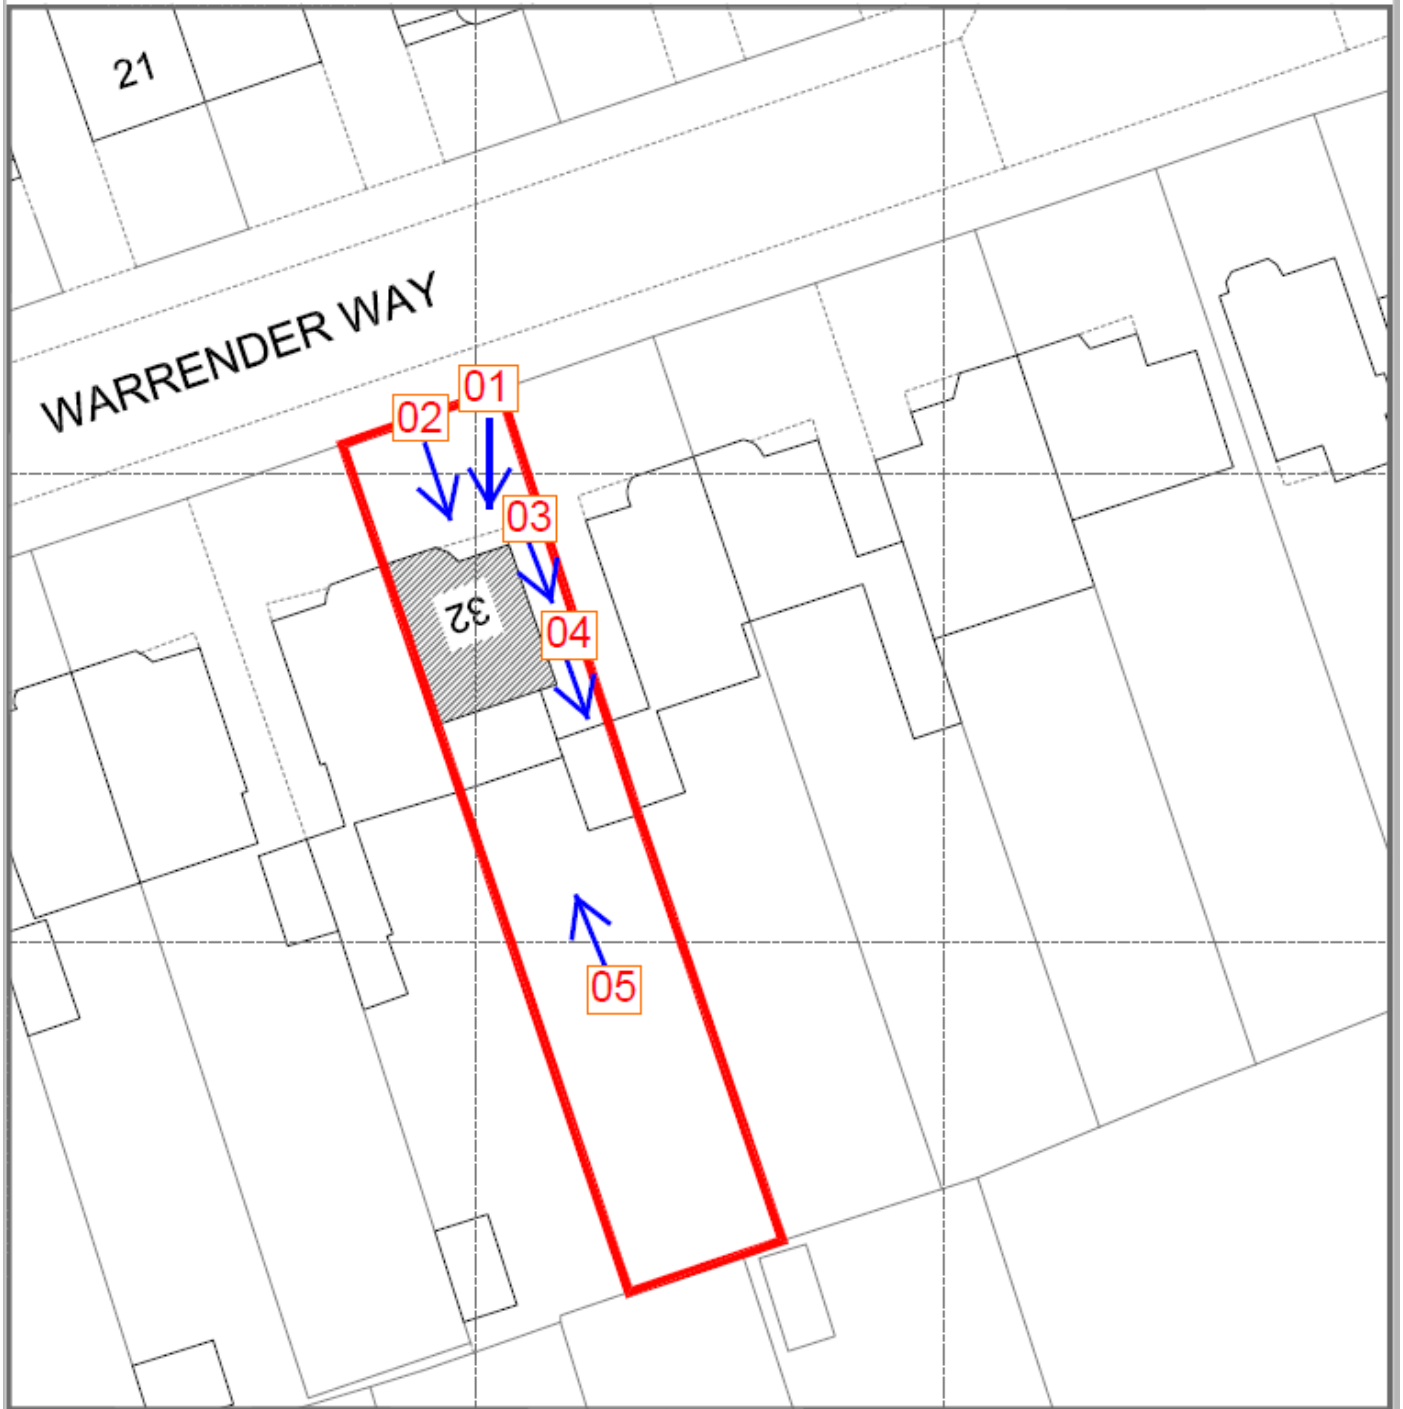

LAWFUL DEVELOPMENT CERTIFICATE

PROJECT: 32 WARRENDER WAY, RISLIP, HA4 8ED

DRAWING TITLE:
SITE PHOTOS

SCALE:
NTS

DATE:
01/02/2022

DRAWING NUMBER:

GA 2000



Image 01



Image 02



Image 03



Image 04



Image 05