
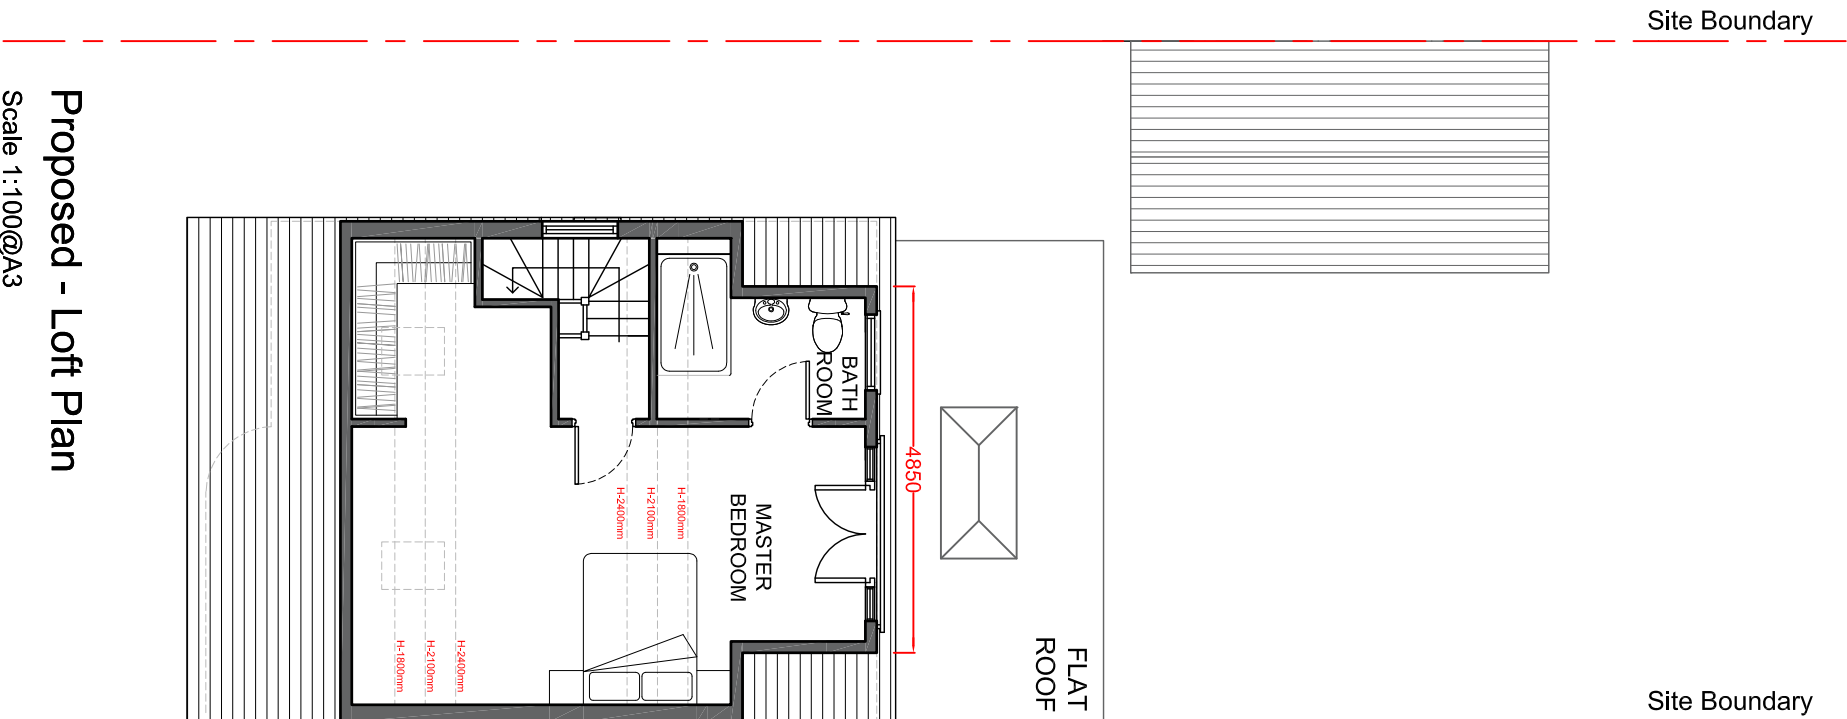
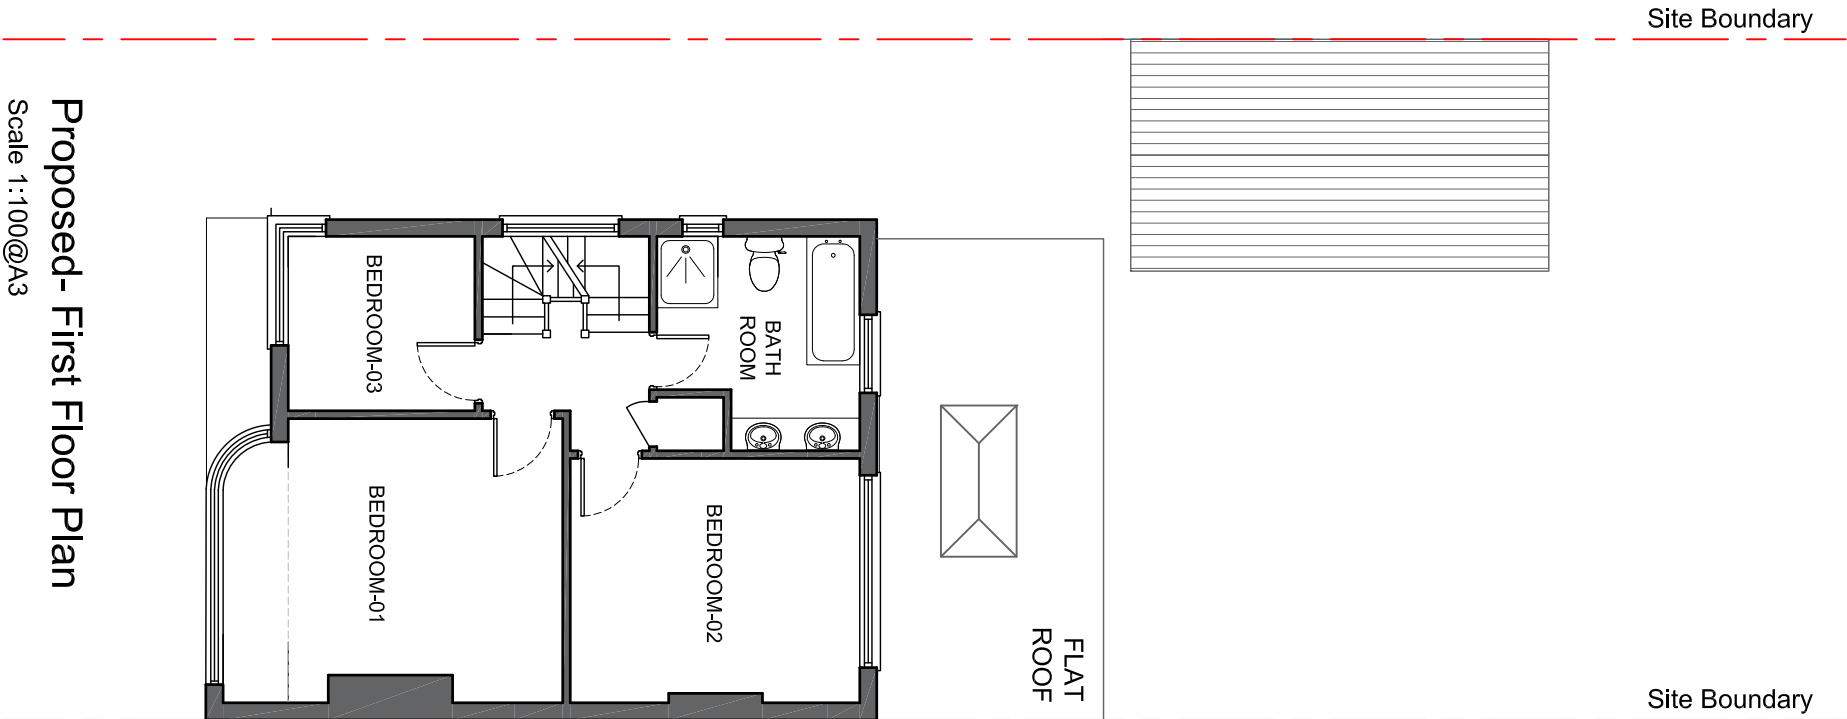


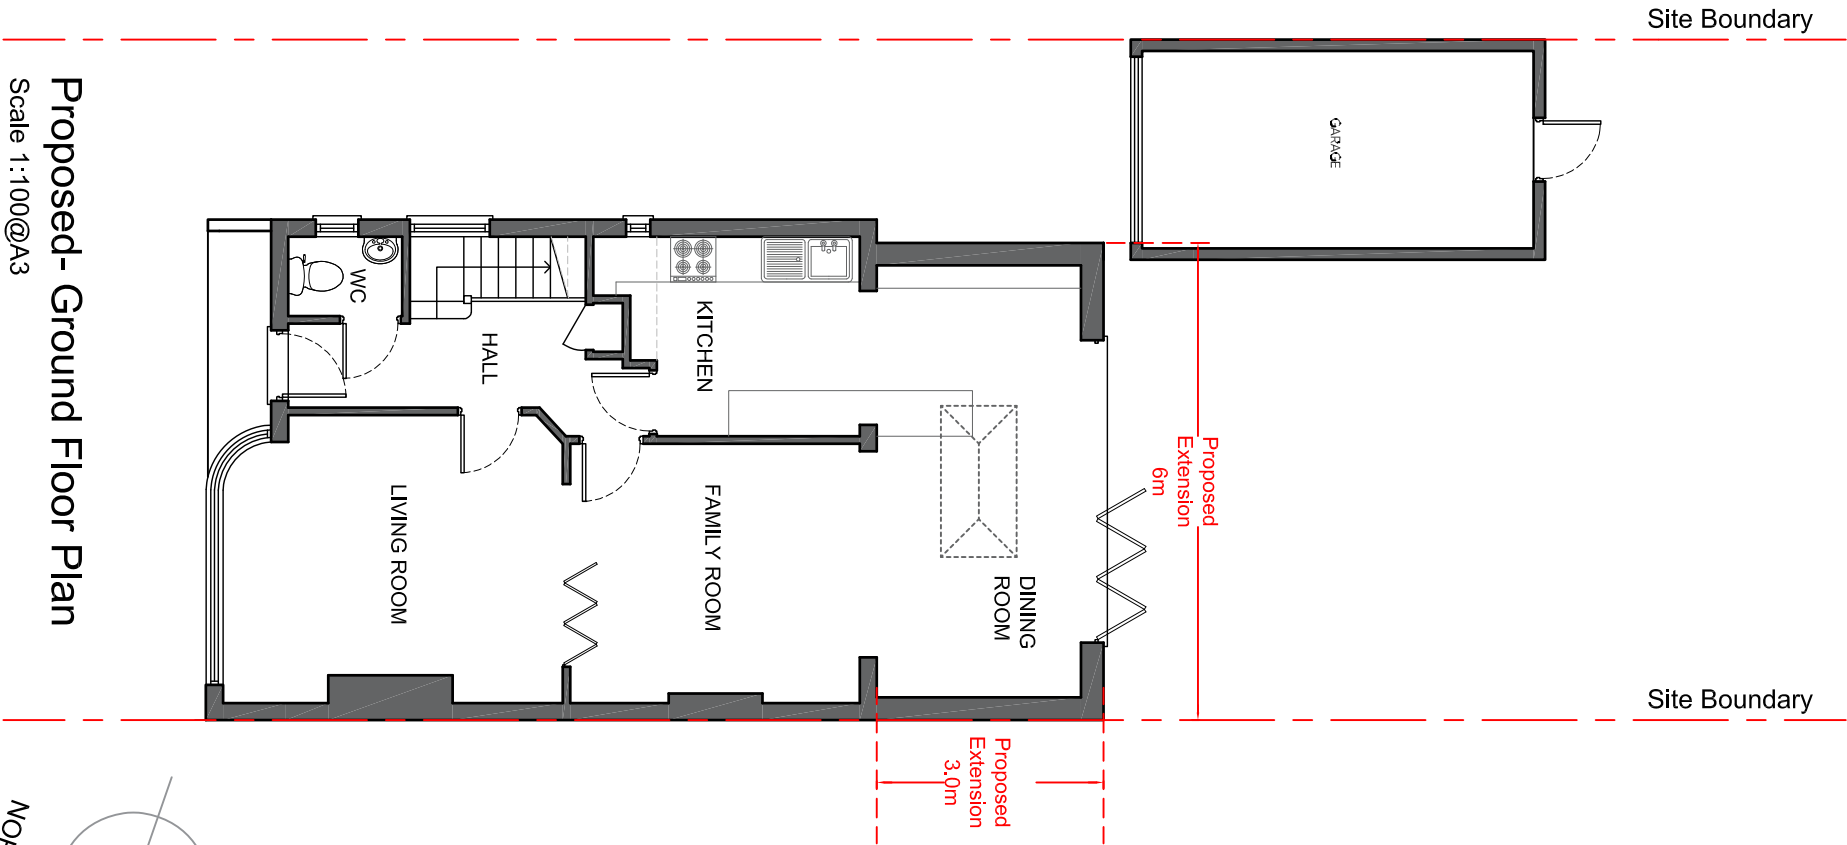

NOTES:

ALL WORK TO BE CARRIED OUT IN ACCORDANCE WITH THE CURRENT BUILDING REGULATIONS.

ALL DIMENSIONS / LEVELS TO BE CHECKED AND VERIFIED ON SITE BEFORE COMMENCEMENT OF WORK.

THIS DRAWINGS TO BE RED IN CONJUNCTION WITH PROJECT WORKING DRAWINGS, SPECIFICATIONS, DETAILS AND STRUCTURE DRAWINGS.

ALL MATERIAL USED IN THE PROPOSED EXTENSION SHOULD MATCH THE EXISTING BUILDING.

LAWFUL DEVELOPMENT CERTIFICATE			DRAWING TITLE: PROPOSED PLAN		DRAWING NUMBER: GA 2001	
PROJECT: 32 WARRENDER WAY, RISLIP, HA4 8ED			SCALE: 1:100@A3	DATE: 01/02/2022	REV: B	