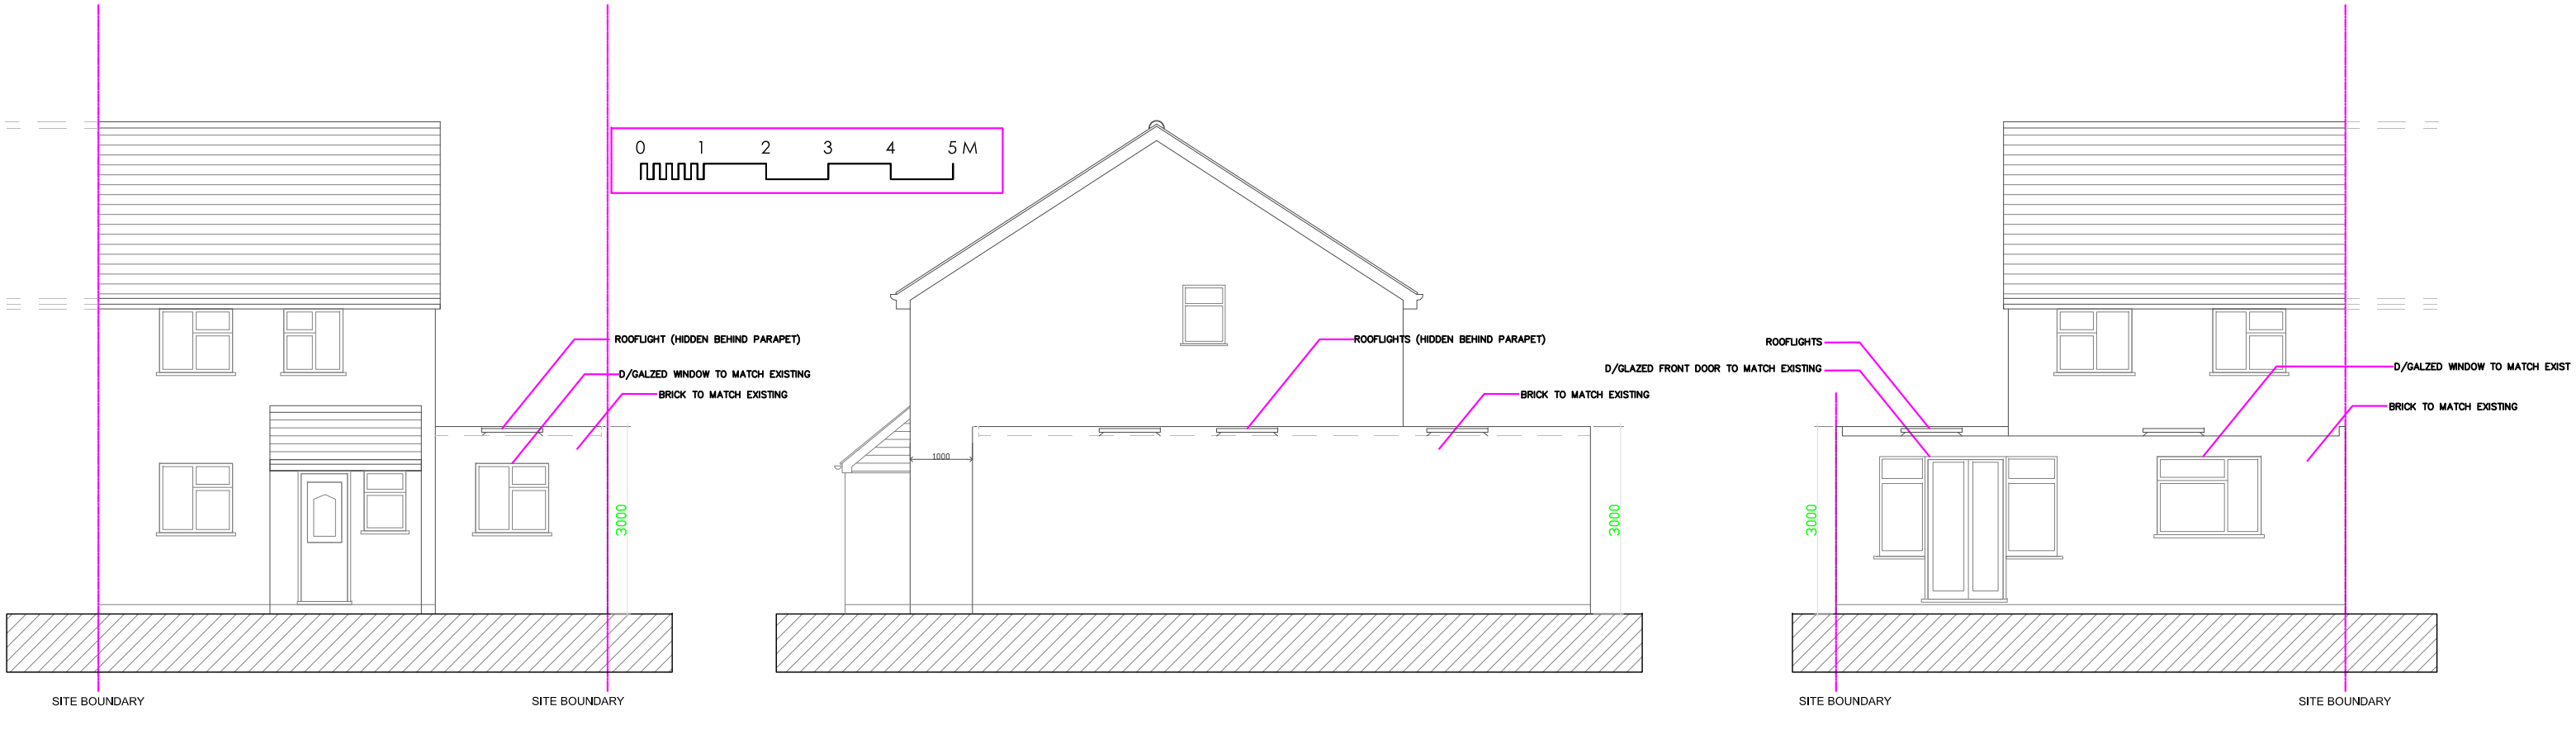


1 FRONT ELEVATION

2 SIDE (SOUTH) ELEVATION

3 REAR ELEVATION

ARKI
Architectural Design & Build Services

t 020 8205 3381
m 07515 644 573
e info@arki.co.uk
w www.arki.co.uk

Client
MR ADAV

Project
PROPOSED SINGLE STOREY SIDE TO REAR (L-SHAPE) EXTENSION TO SINGLE FAMILY END OF TERRACE DWELLING

Location
7 MAXWELL CLOSE, HAYES, UB3 3DX

Drawing
PROPOSED ELEVATIONS

Project No.	Drawing No.	Revision
FP-22-005	P-105	1.2
Cad File	Sheet Size	Scale
–	A3	1:100
Drawn by	Drawing Date	Approved by
AR	FEB 22	

PLANNING ISSUE