



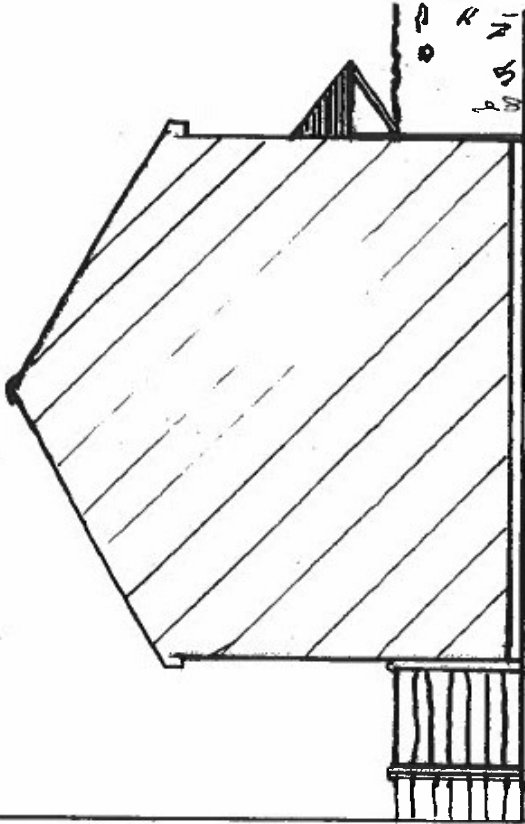


EXISTING ELEVATION (WEST)

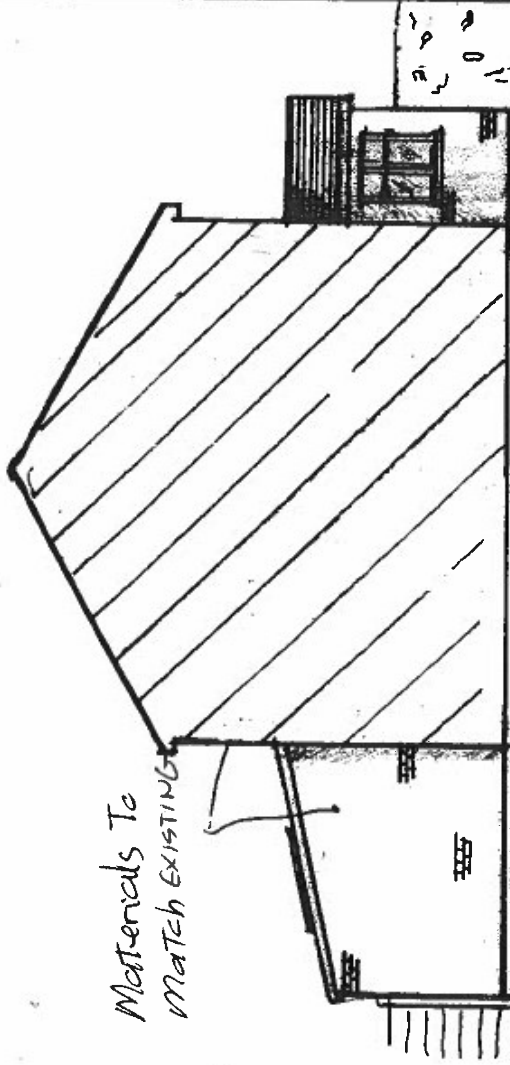

PROPOSED ELEVATION (WEST)



SCALE 1:100

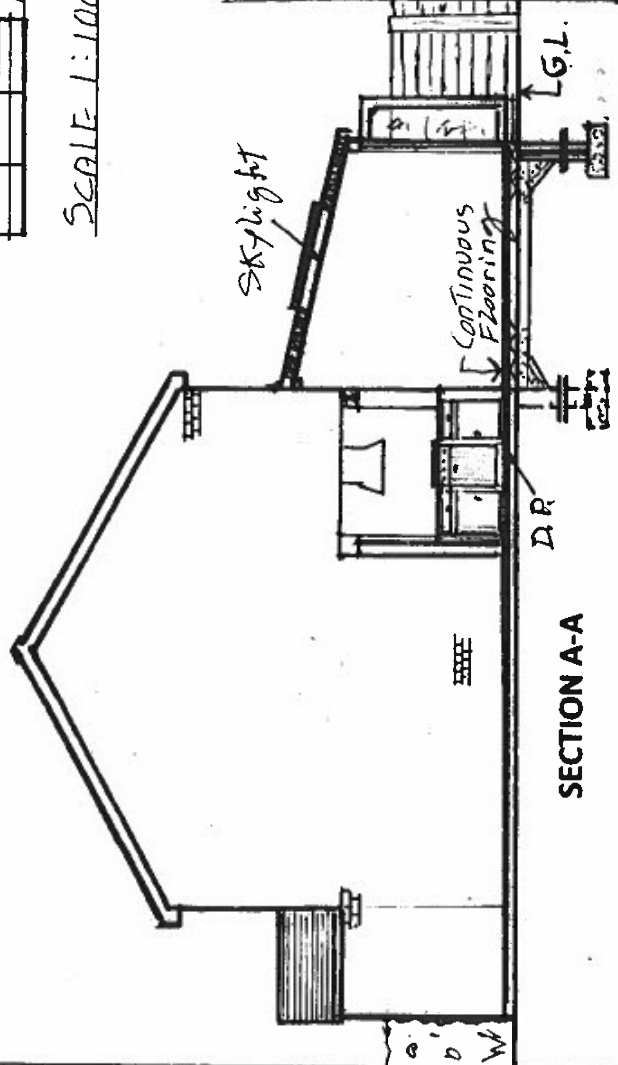

SECTION A-A

PROPOSAL : Erection of a Single Storey Rear Extension
and Front Porch

ADDRESS : 29e Bosanquet Close, Uxbridge, UB8 3PE

CLIENT : Mr & Mrs Sullivan DRAWING No. BEP-012

PAPER SIZE -A SCALE : 1:100 DATE : 21/02/2022

Architectural Drawing Services CASN

