


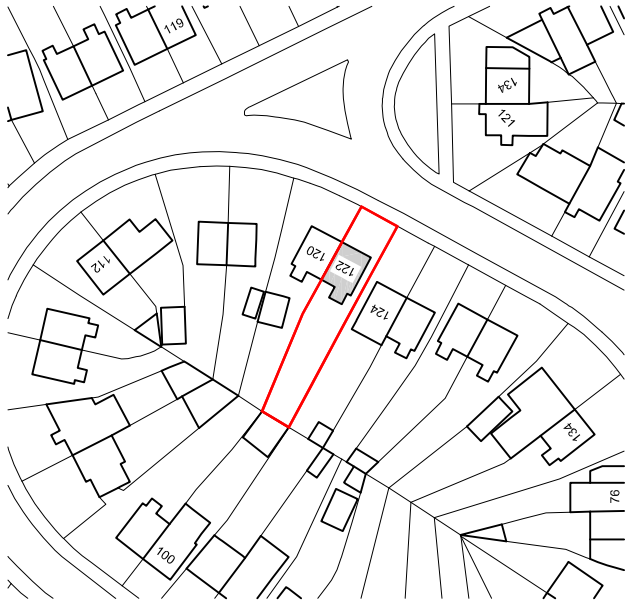
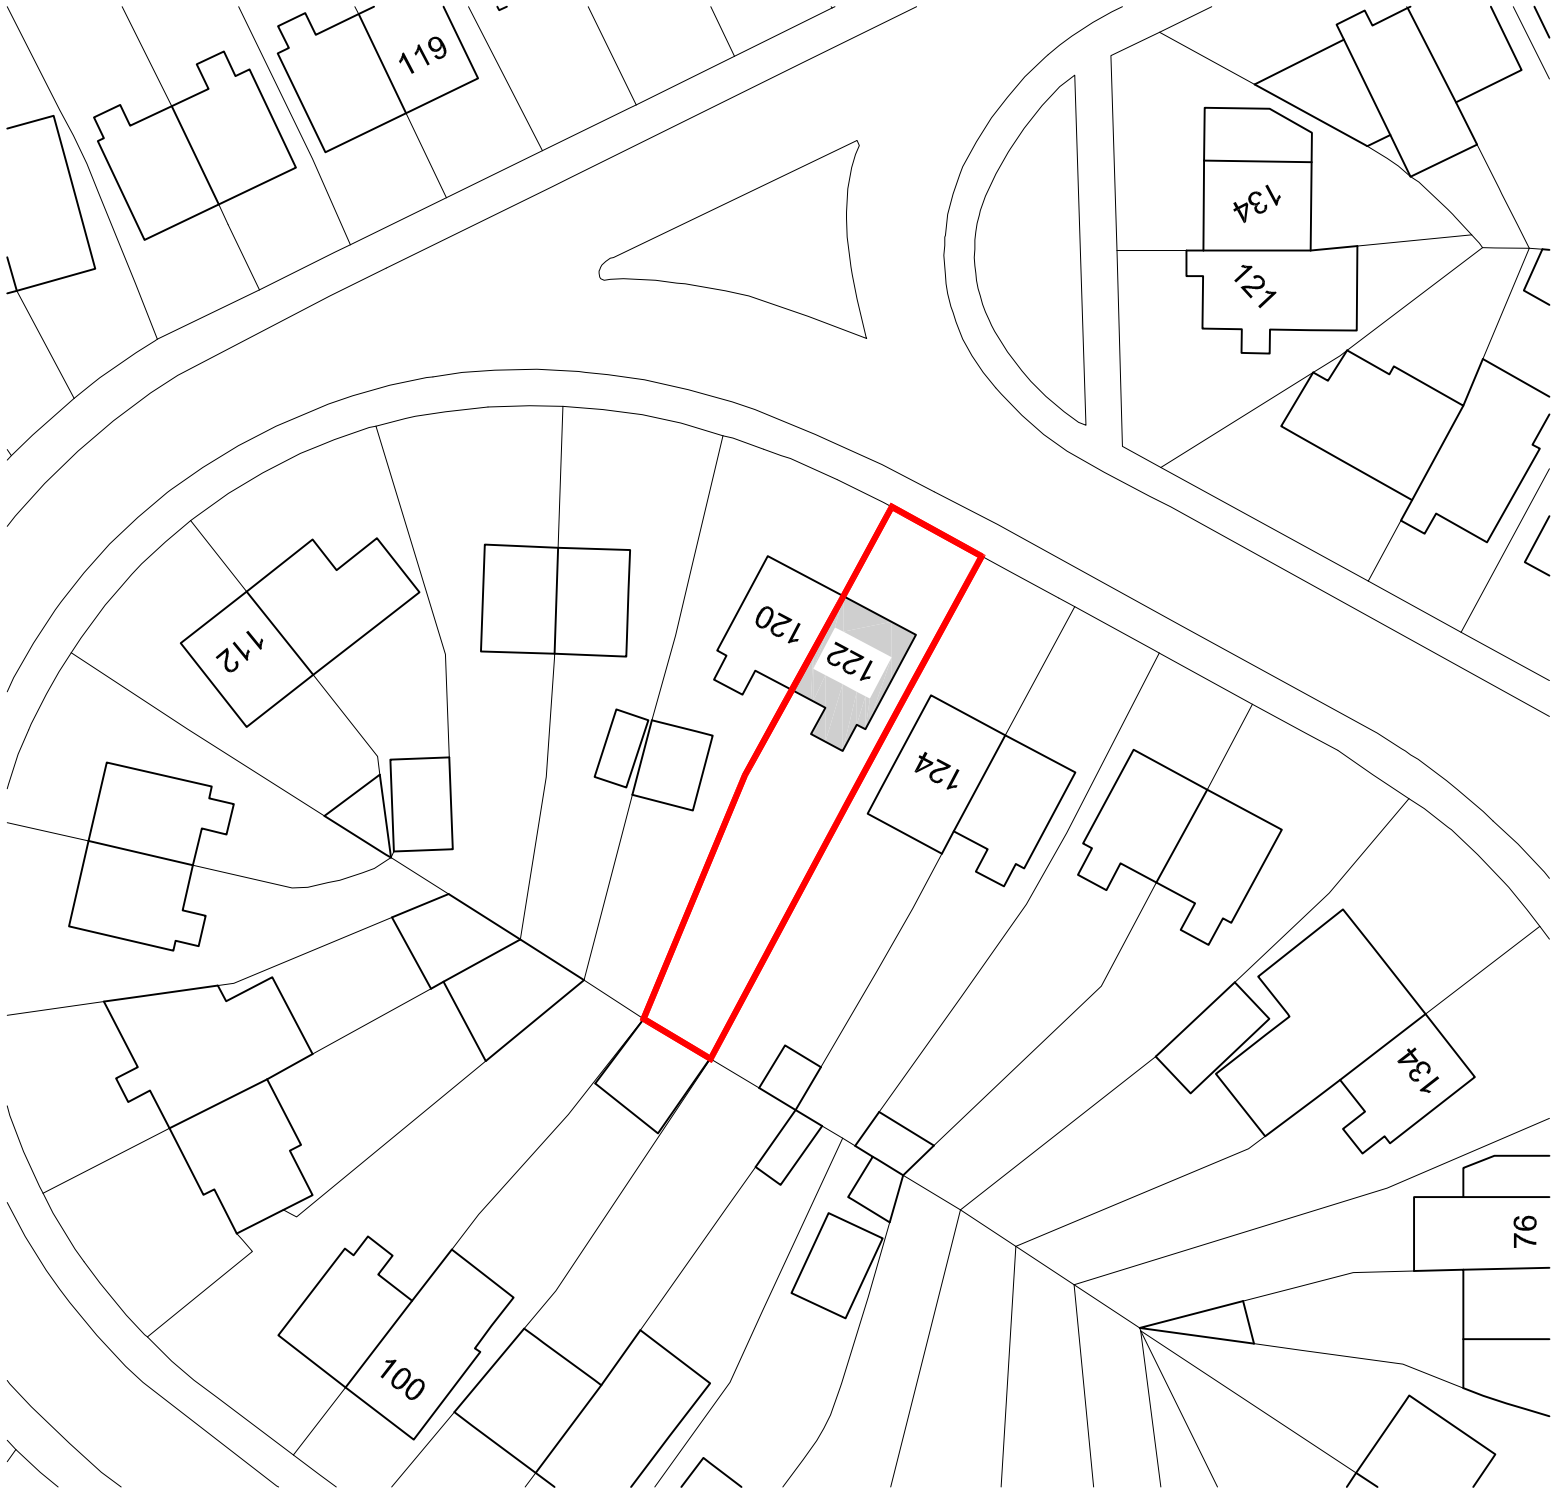
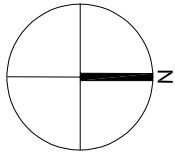


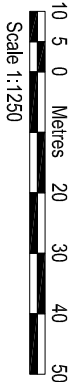

LOCATION PLAN 1:1250

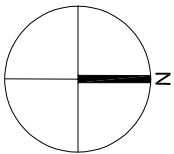

BLOCK PLAN 1:500

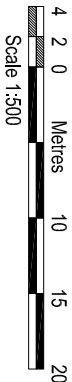

AMENDMENTS	DATE	REV.
------------	------	------

All dimensions are to be followed on site. If any dimensions vary in to be measured on the ground, the dimensions shown on the drawings shall prevail. The drawings are to be used as a guide only and are not to be used as a basis for construction. The drawings are to be used as a guide only and are not to be used as a basis for construction.



bernard murray design
chartered architect

76 BRIDGE ROAD, UXBRIDGE, MIDDLESEX UB8 3QW
TEL: 07988 477114 EMAIL: BMURRAYDESIGN@YAHOO.CO.UK

PROJECT
122 HAIG ROAD
UXBRIDGE
UB8 3EG

CLIENT
SIMONE CHARLES

DRAWING
LOCATION AND BLOCK PLANS

SCALE 1:1250 & 1:500 @ A3	DRAWING NUMBER	REV.
DATE FEB 2022	1167-1	
DRAWN BM		