


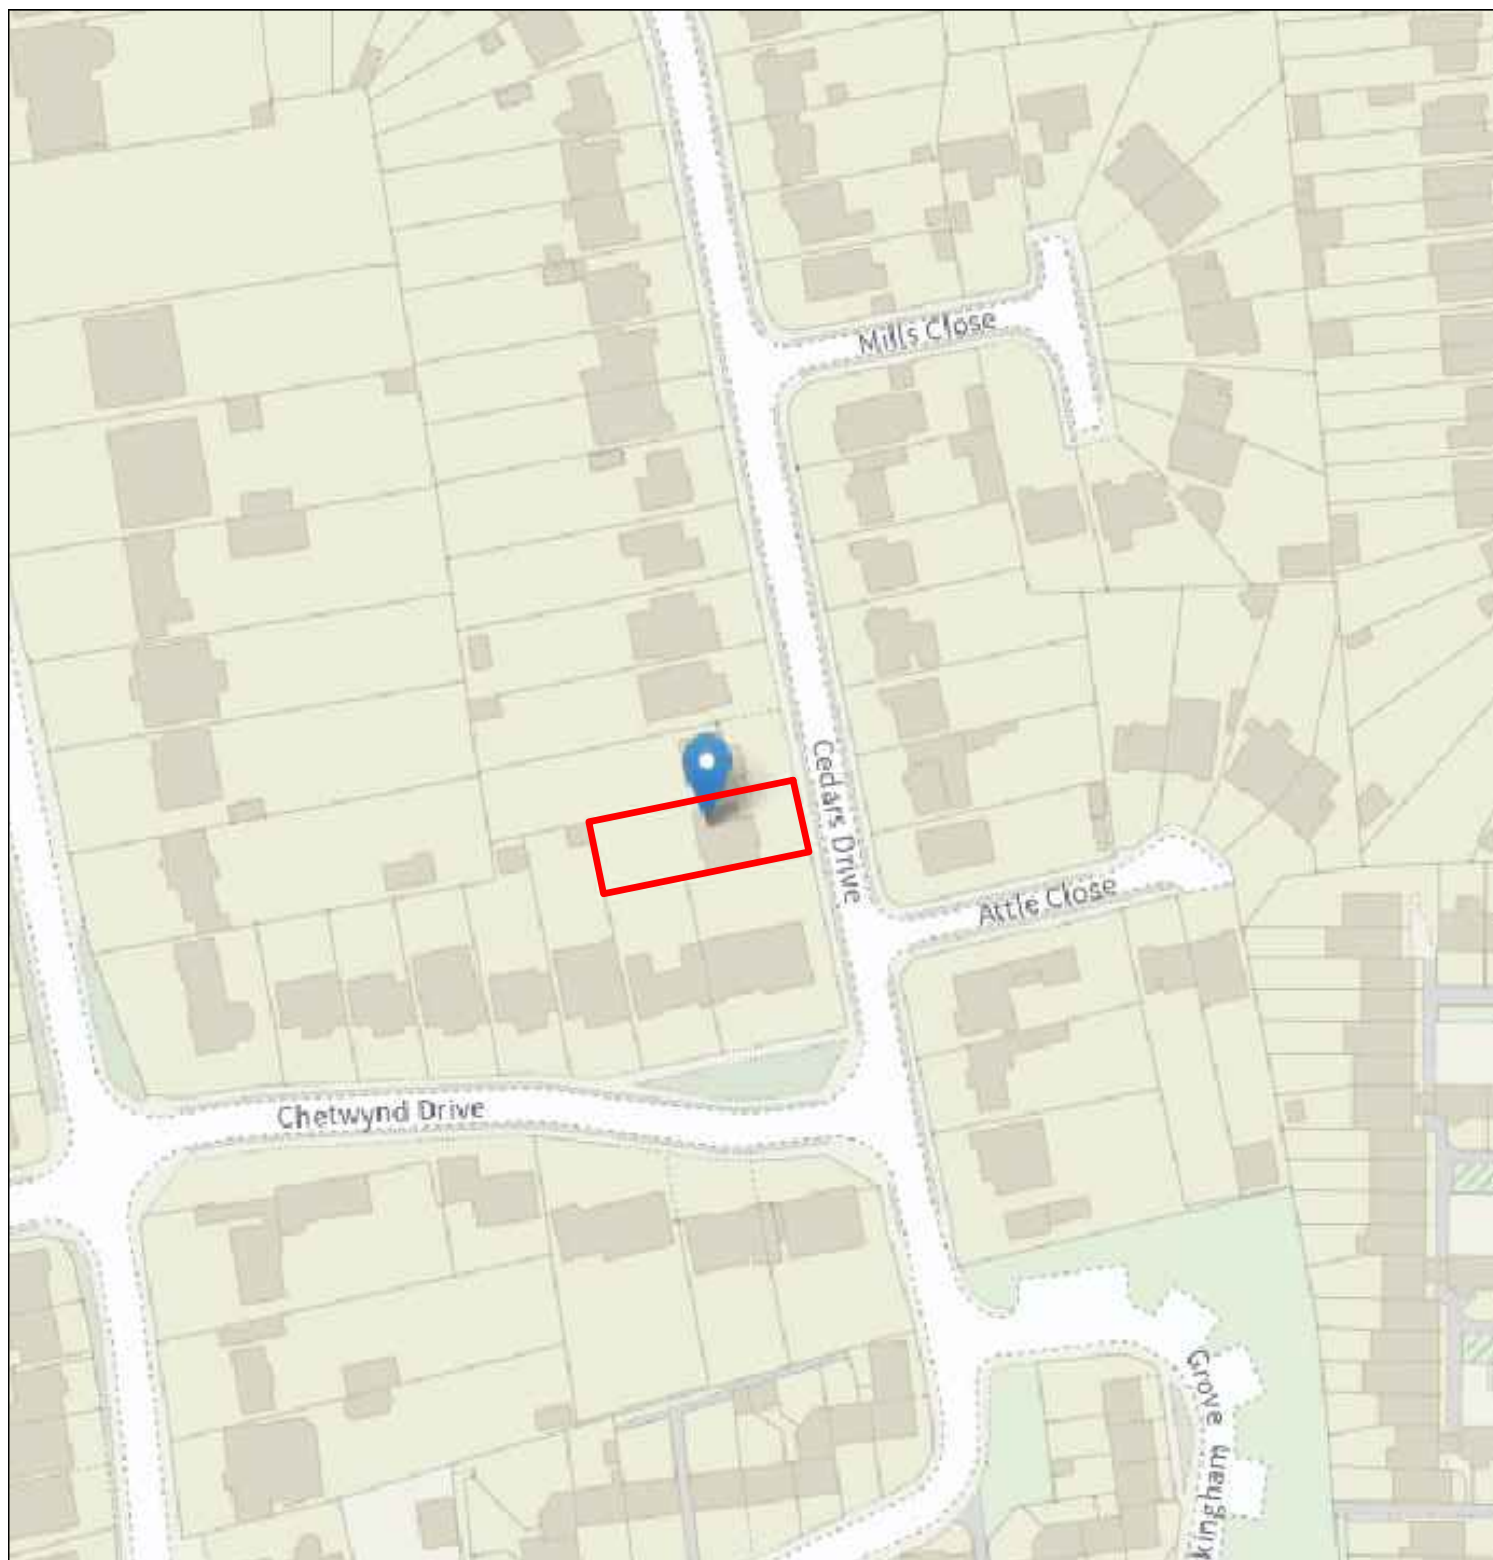

LOCATION PLAN

34 Cedars Drive, Uxbridge UB10 0JU



THE GILLETT MACLEOD PARTNERSHIP
Chartered Architects & Town Planning Consultants
1 High Road Old Eastcote Pinner Middlesex HA5 2EW tel. 0208 868 1333

Drg. No. 21/3482/1
Scale 1250@A4
Date 18/01/21
Drawn by SB