

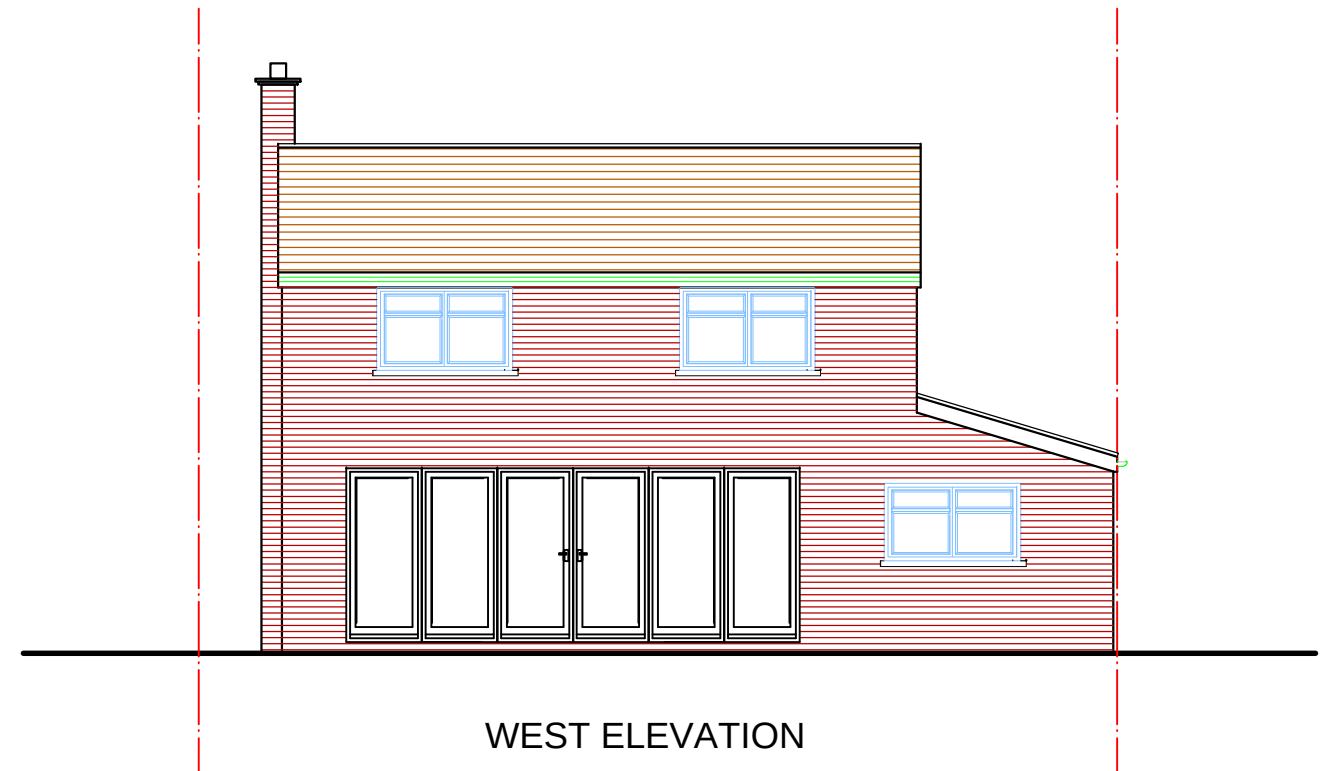
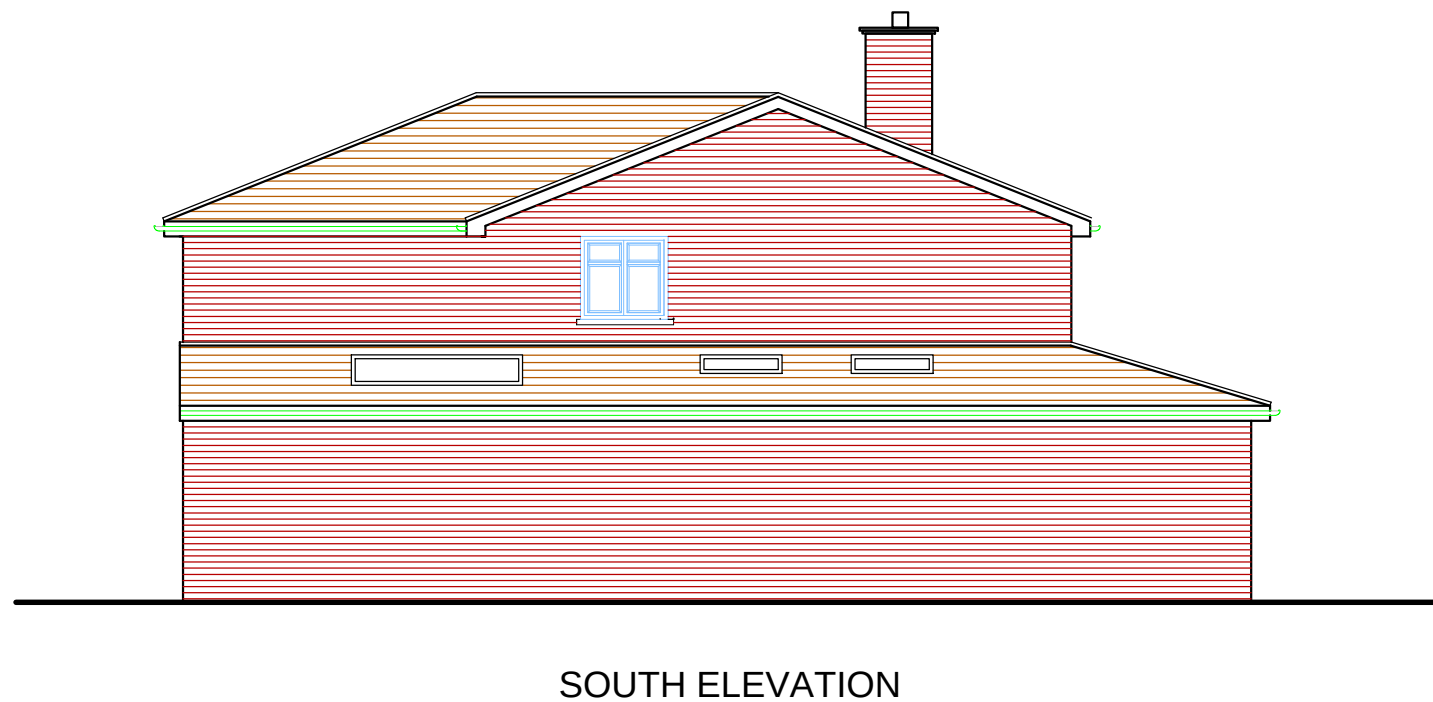
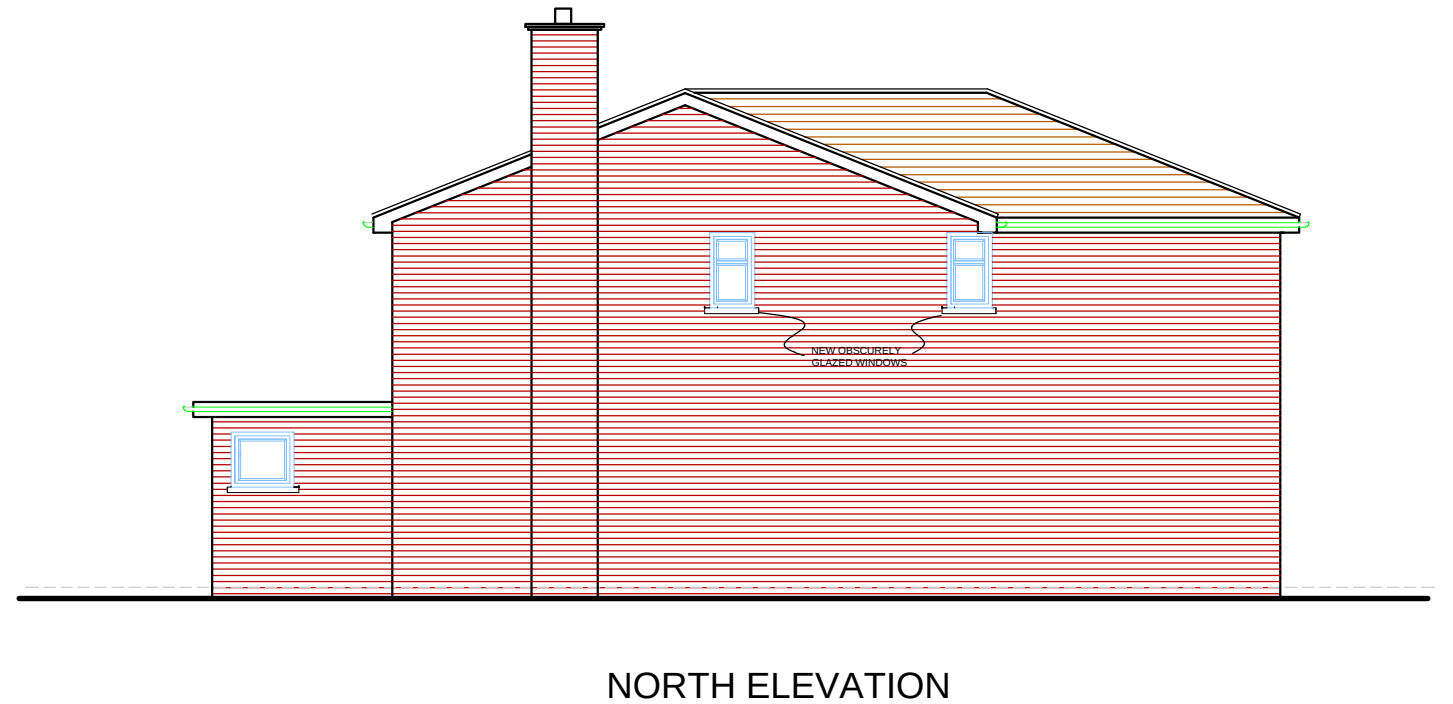


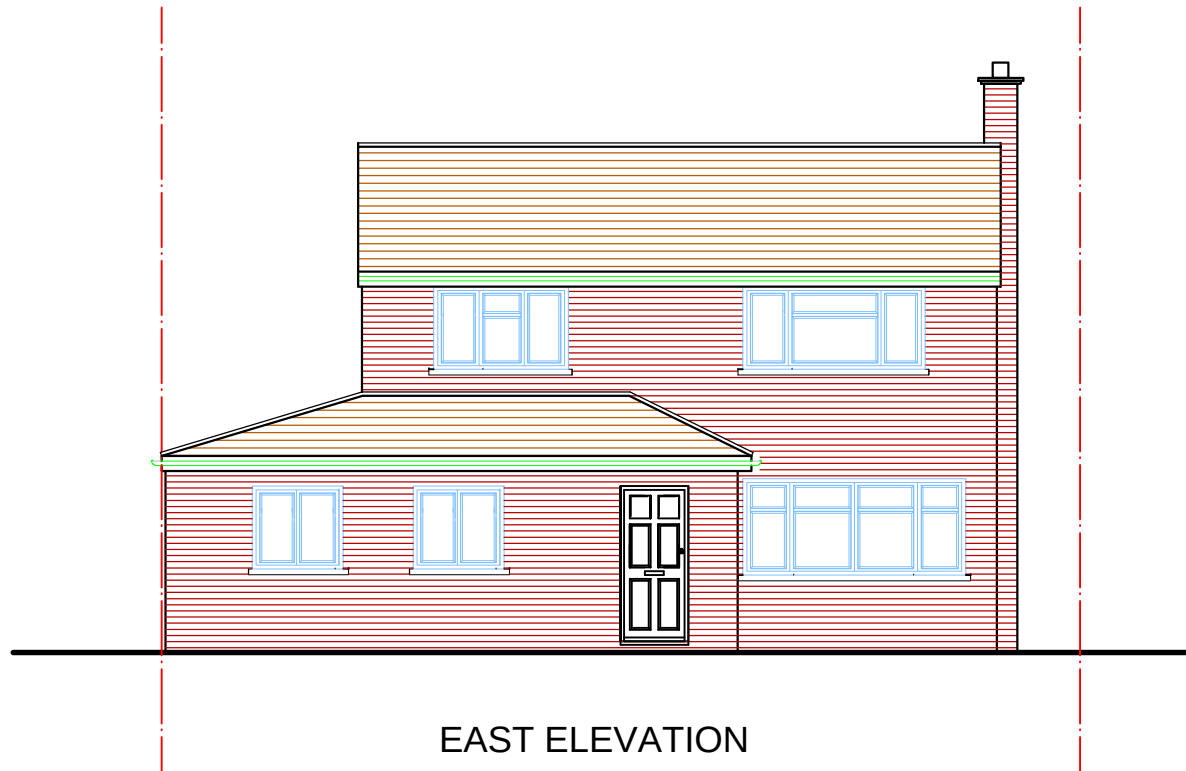

PROPOSED ELEVATIONS

34 Cedars Drive, Uxbridge UB10 0JU

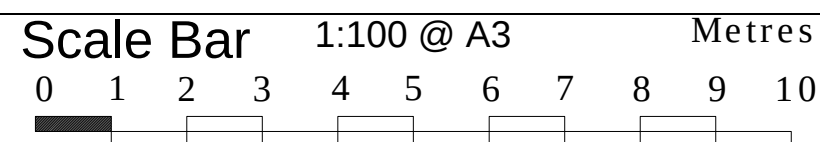

THE GILLETT MACLEOD PARTNERSHIP
Chartered Architects & Town Planning Consultants
1 High Road Old Eastcote Pinner Middlesex HA5 2EW tel. 0208 868 1333

Drg. No. 21/3482/7
Scale 1:100@A3
Date 03/12/21
Drawn by SB

REVISION	
Ⓒ	drawn