


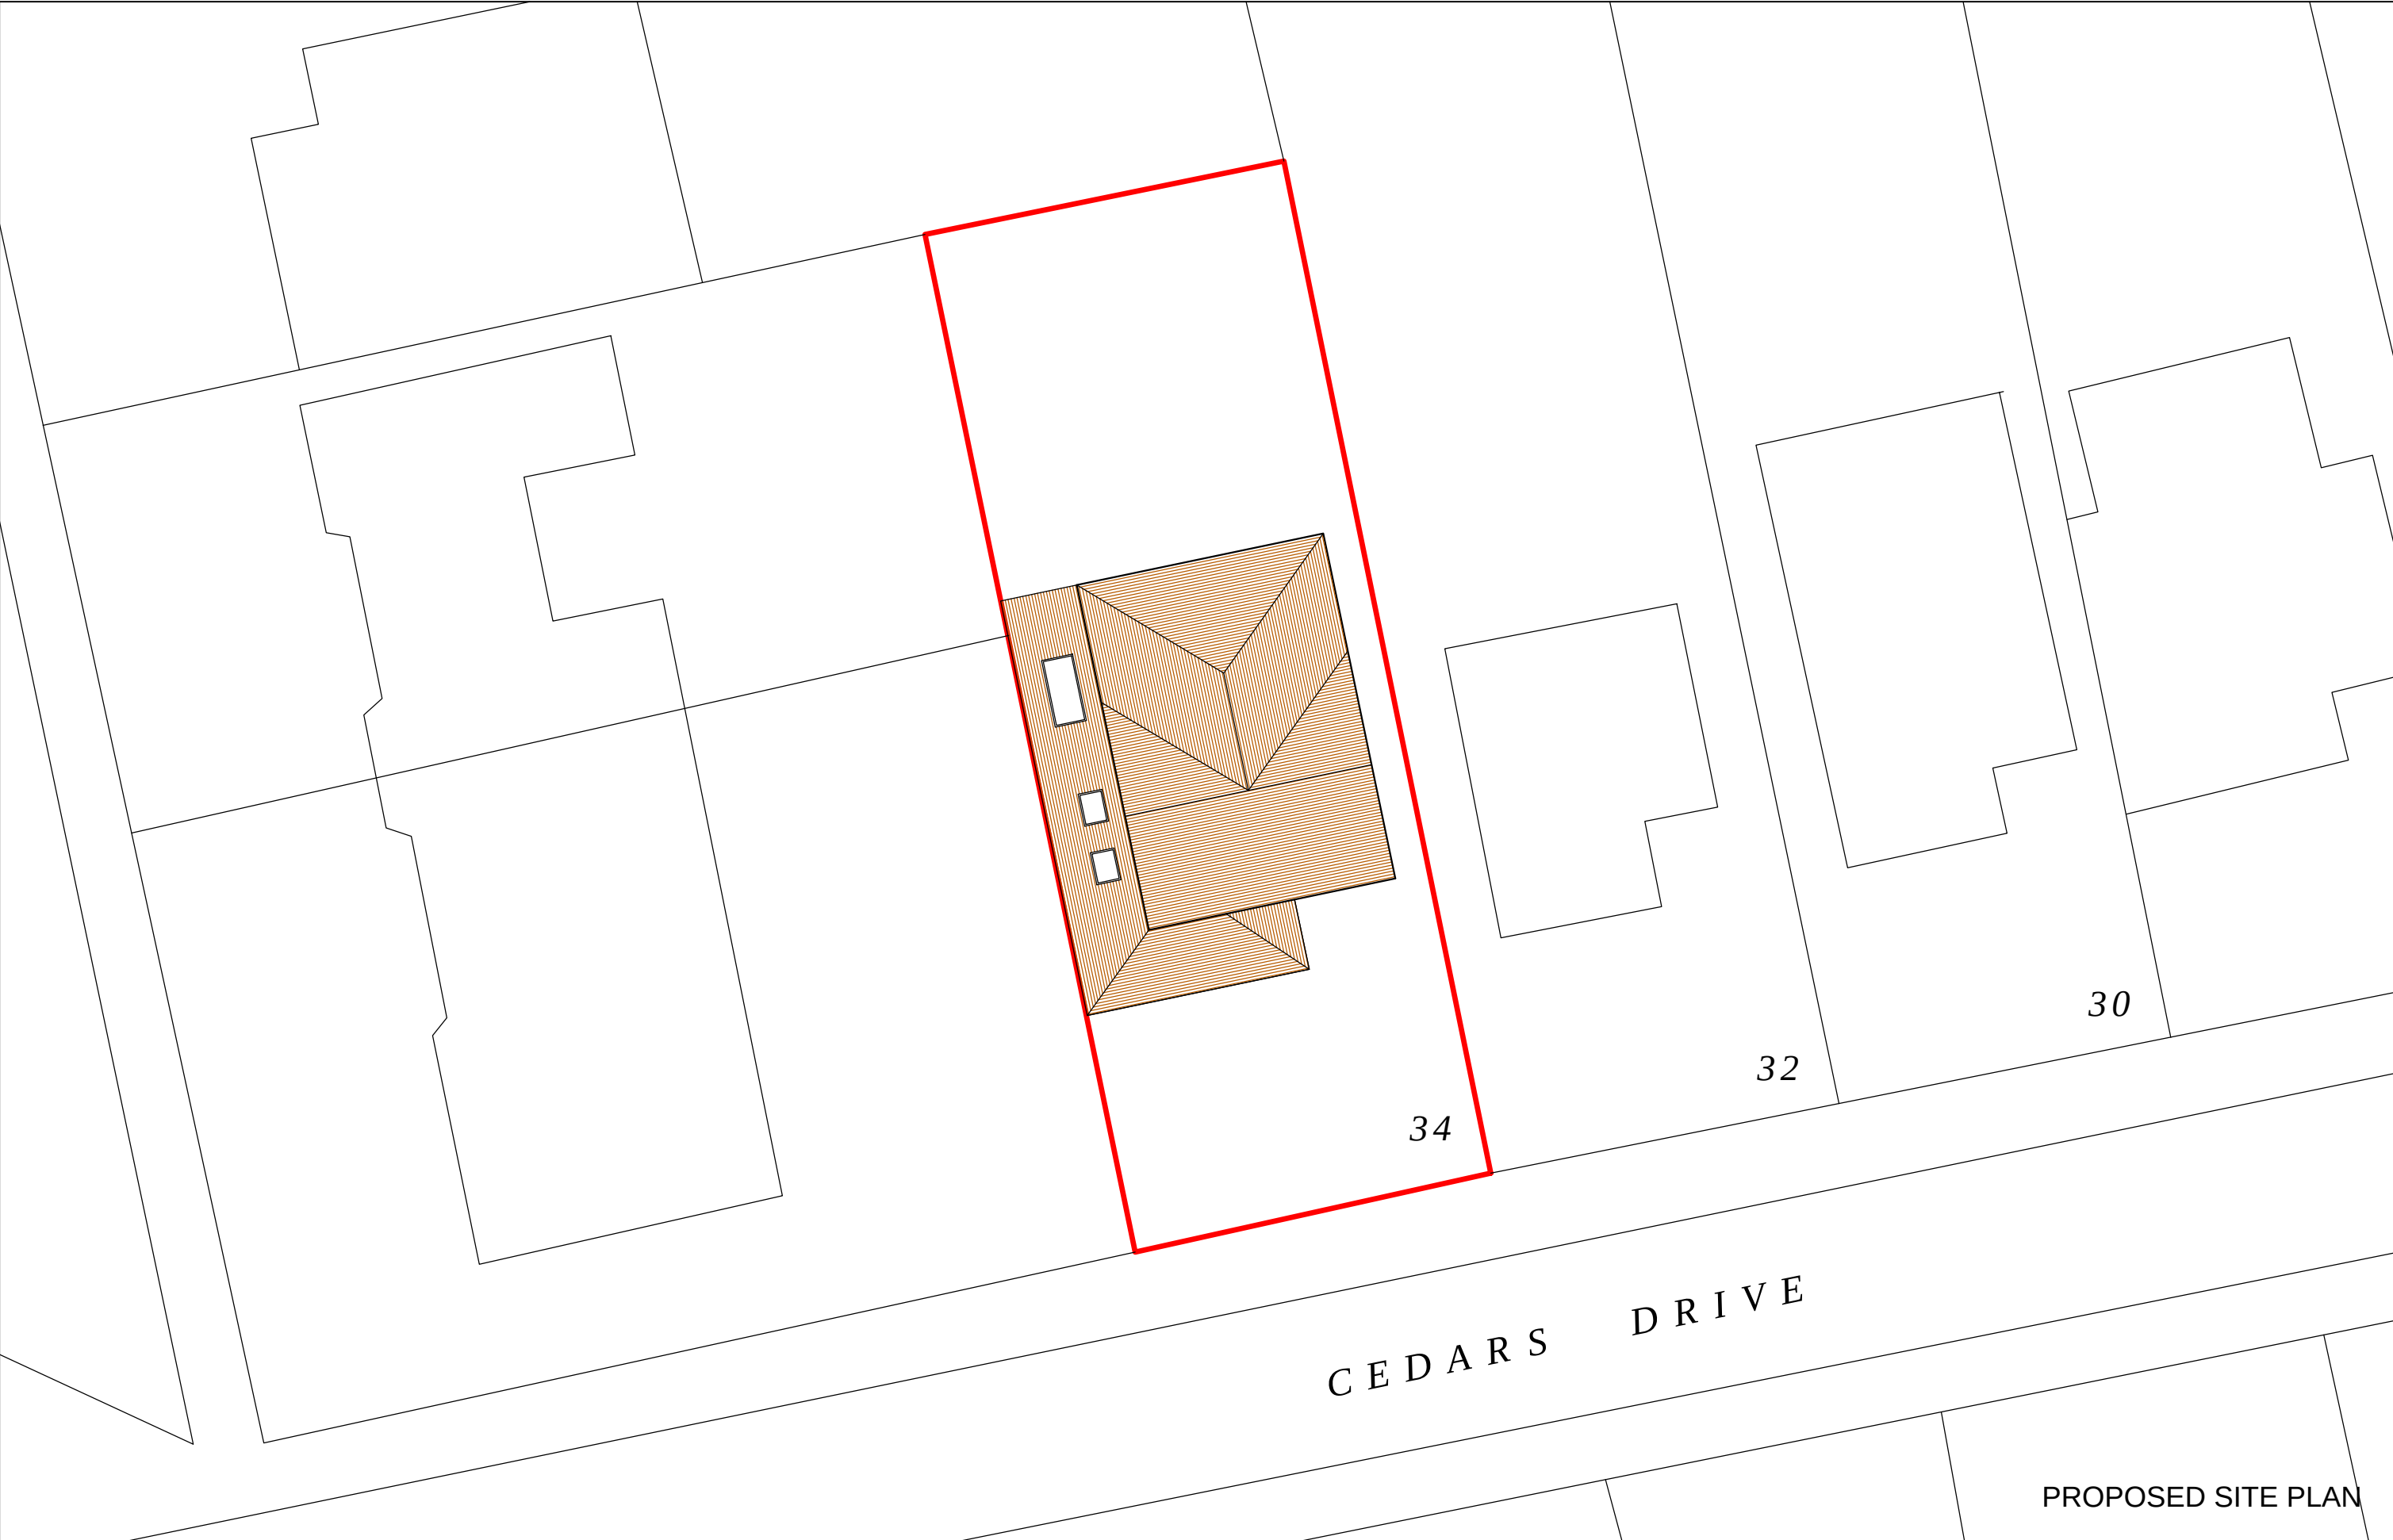

34 Cedars Drive, Uxbridge UB10 0JU

Scale Bar

012345678910

Metres

1:200 @ A3



THE GILLETT MACLEOD PARTNERSHIP
Chartered Architects & Town Planning Consultants
1 High Road Old Eastcote Pinner Middlesex HA5 2EW tel. 0208 868 1333

Drg. No. 21/3482/3
Scale 1:200
Date 18/01/21
Drawn by SB

REVISION	
©	drawn