


AMENDMENTS	
A	Side extension reduced 25/05/22

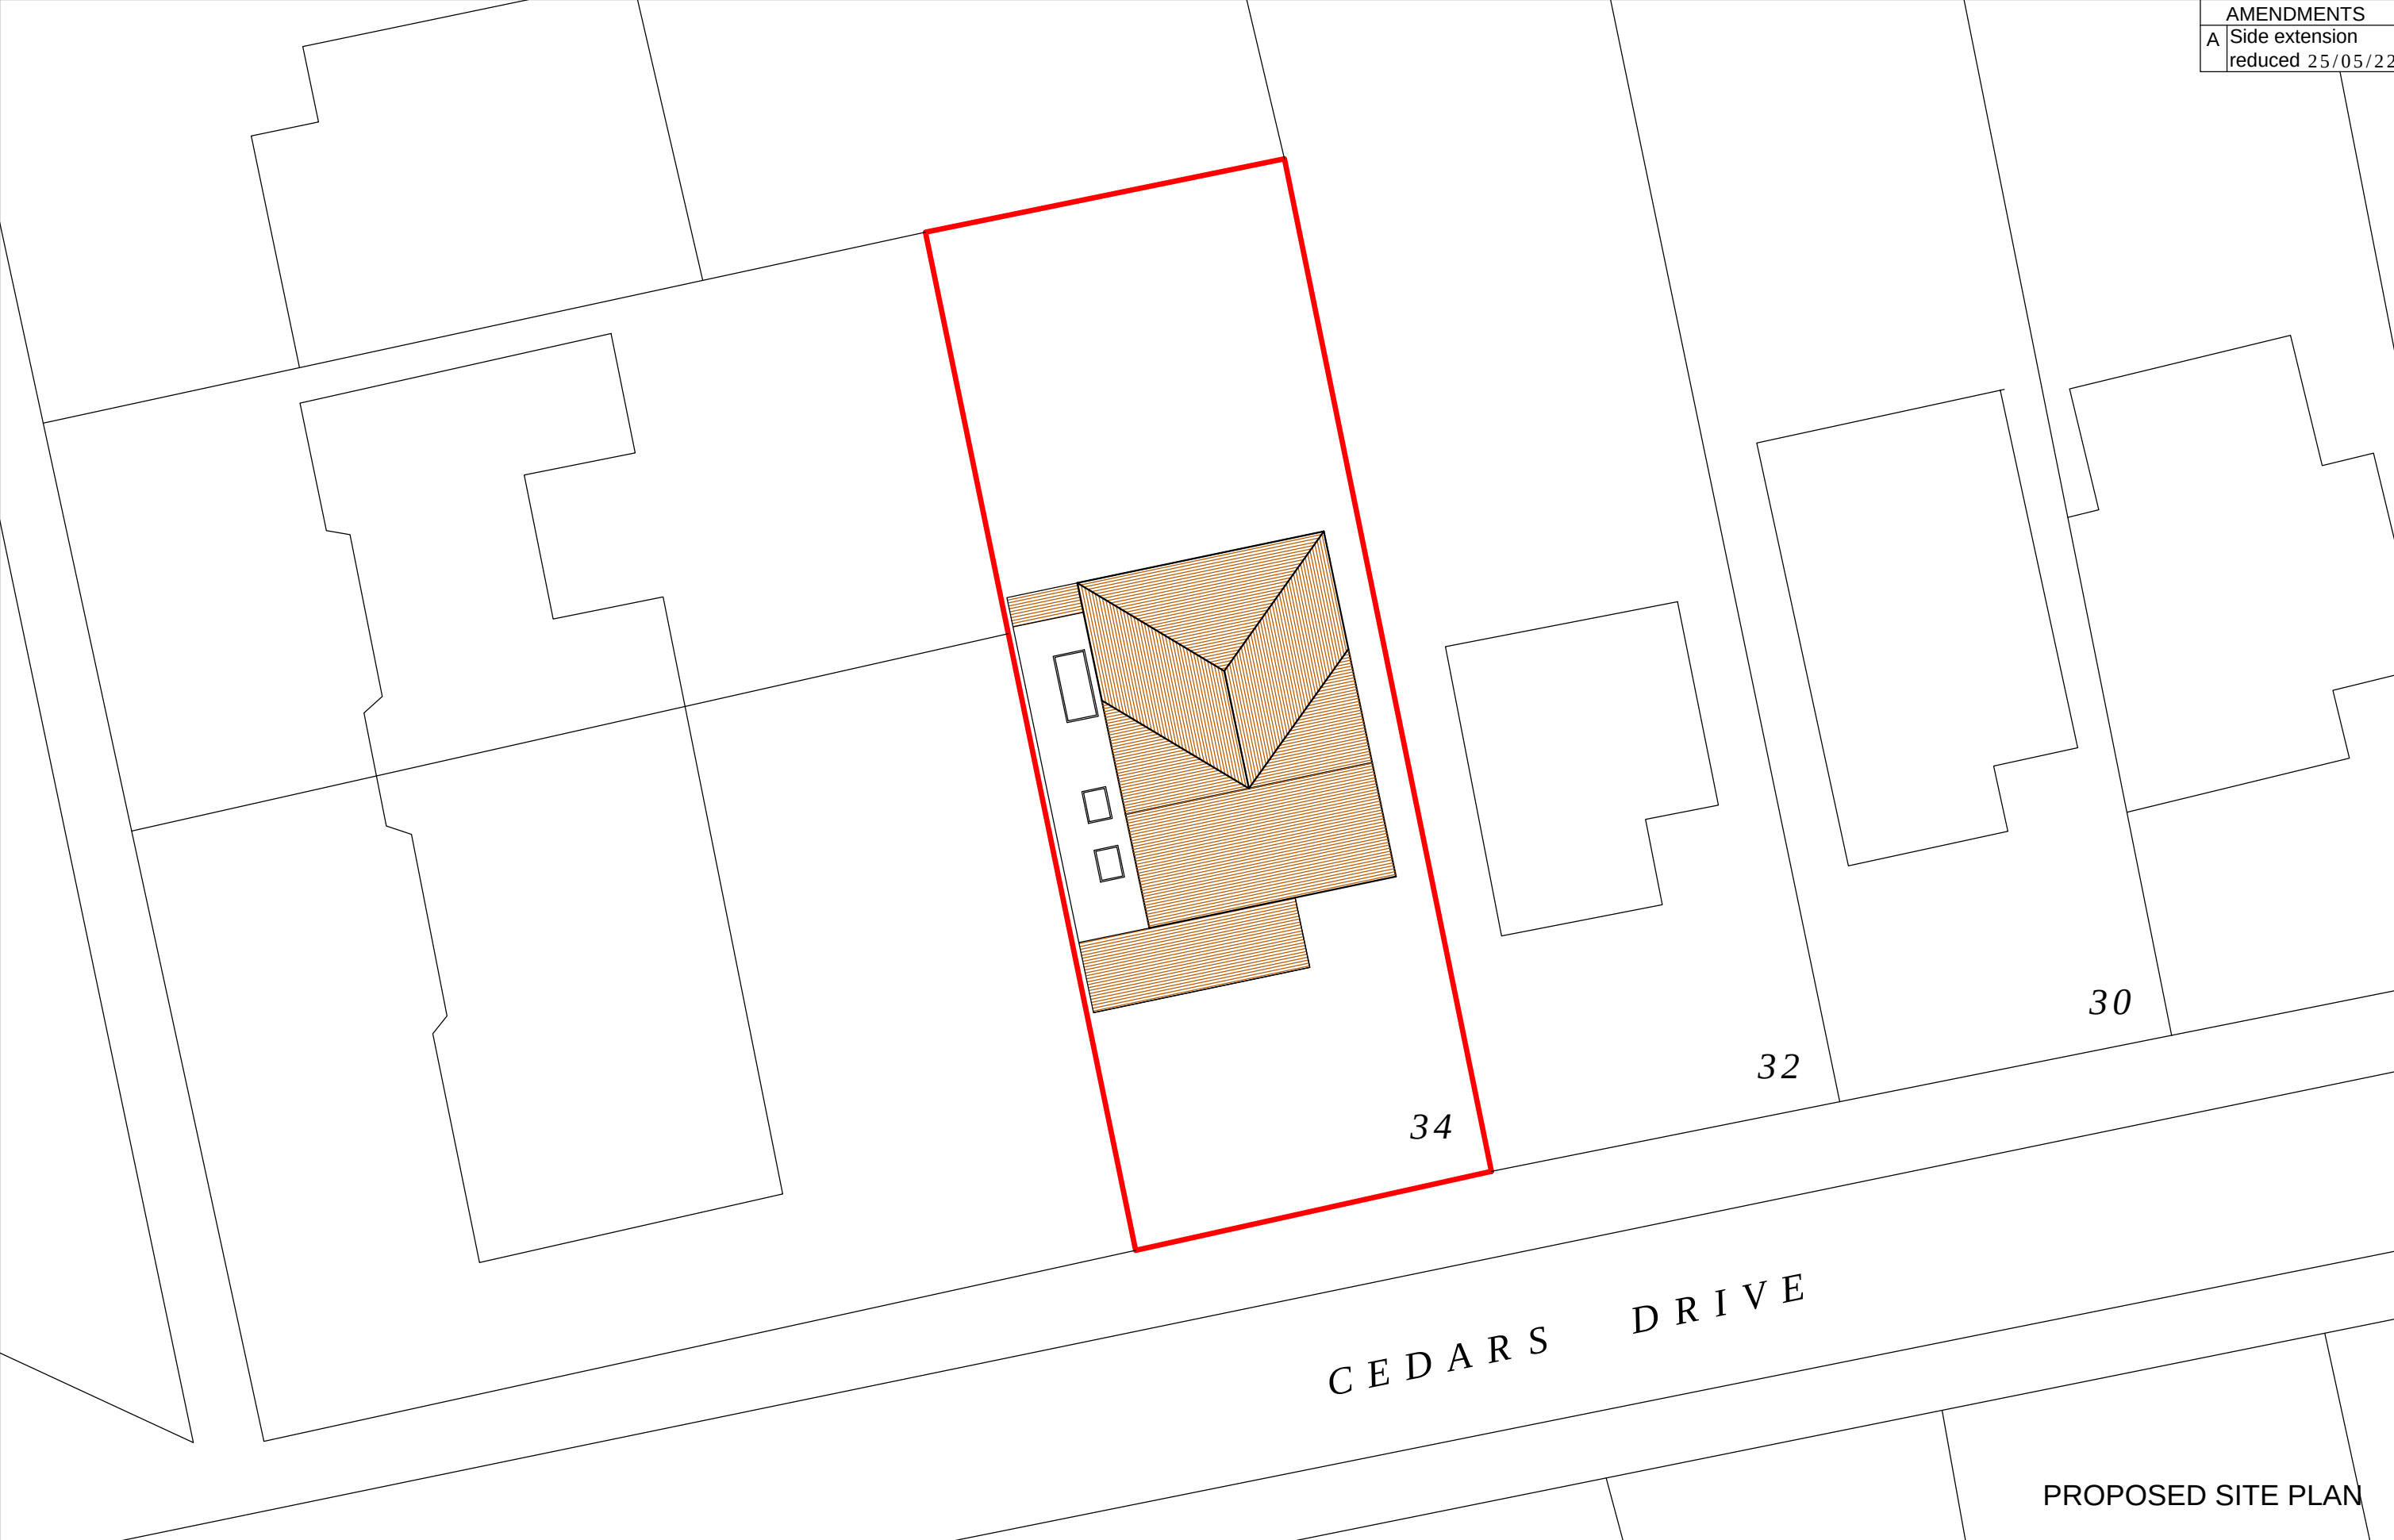

34 Cedars Drive, Uxbridge UB10 0JU

Scale Bar

012345678910

Metres

1:200 @ A3



THE GILLETT MACLEOD PARTNERSHIP

Chartered Architects & Town Planning Consultants

1 High Road Old Eastcote Pinner Middlesex HA5 2EW tel. 0208 868 1333

Drg. No. 21/3482/3 A

Scale 1:200

Date 18/01/21

Drawn by SB

REVISION	
A	
©	drawn