


THESE DRAWINGS ARE THE PROPERTY OF HAZELWOOD PINNERS. NO PART OF THESE DRAWINGS IS TO BE REPRODUCED OR TRANSMITTED IN ANY FORM OR BY ANY MEANS, ELECTRONIC OR MECHANICAL, WITHOUT THE WRITTEN PERMISSION OF HAZELWOOD PINNERS. ANY UNAUTHORIZED REPRODUCTION OR TRANSMISSION OF THESE DRAWINGS IS A CRIMINAL OFFENCE UNDER THE COPYRIGHT, DESIGNS AND PATENTS ACT 1988.

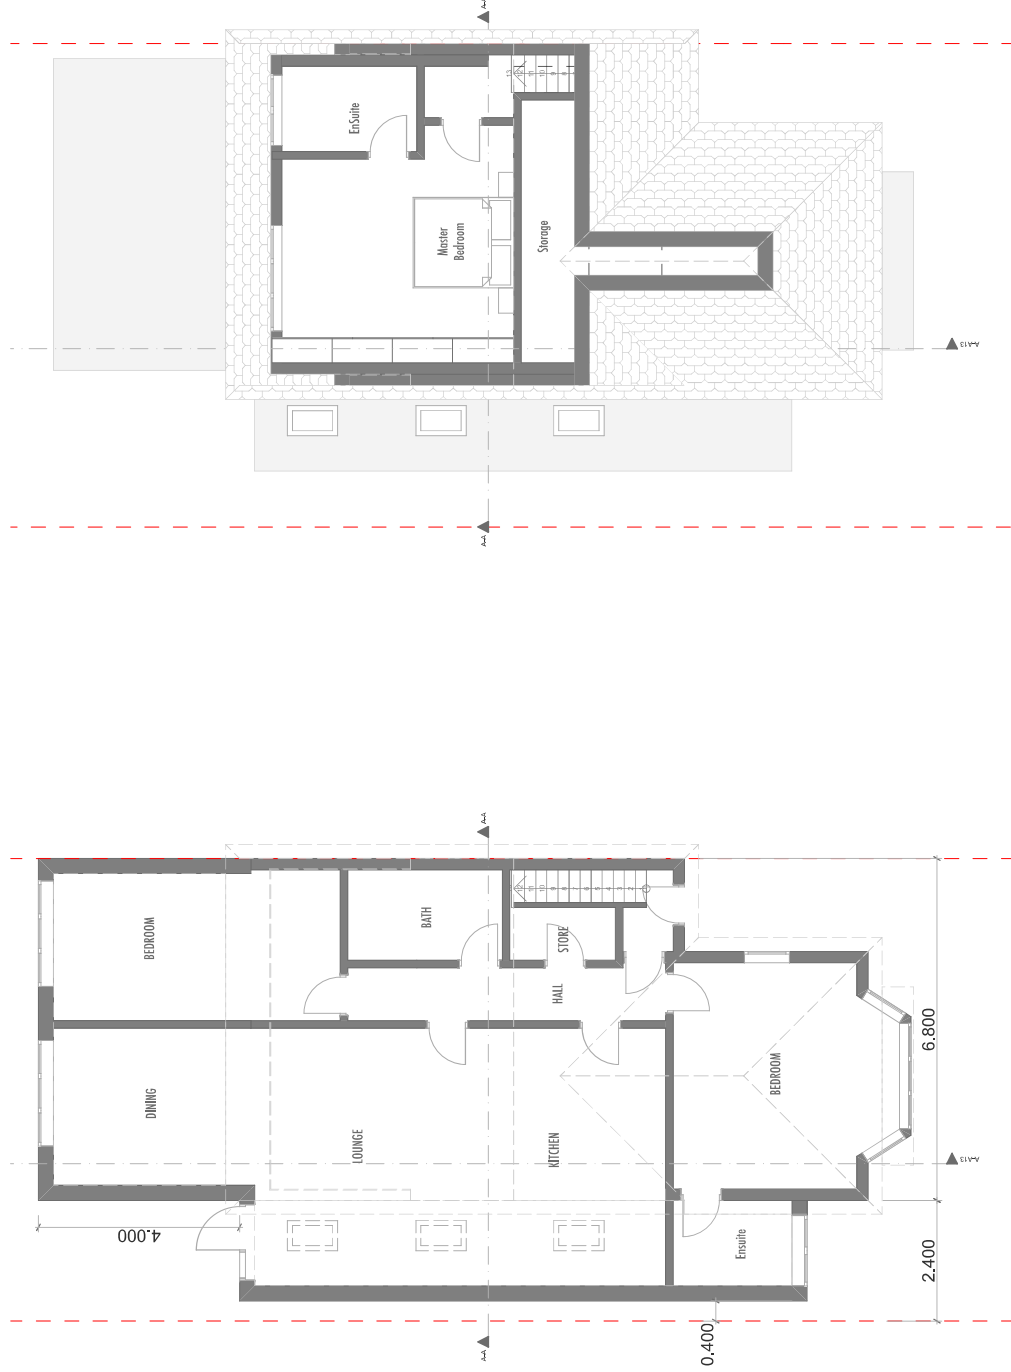

0. Ground Floor 1:100 1. First 1:100

	Unit 7, Progress Business Centre, Whittle Parkway, Slough, SL1 6DQ, England	Job Hazelwood 18 Hazelwood PINNER HA5 3TT England	Job No 22/HDP Date 08/03/2022	Drawing Proposed Plans Client Soni	Drawing No PR-HWN-001		Revision E Scale 1:100@A3	Project Status PLANNING APPLICATION	Project North 
					Drawn by JM	Chk by JM			
					Scale Bar 0m 1m 2m 3m 4m 5m 6m 7m 8m 9m 10m				