
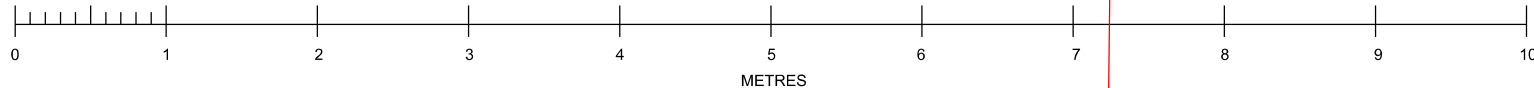


NOTES:
All construction to comply with all relevant and current building regulations.
For building regulation compliance please refer building regulation/ structural engineers drawing.
All Dimensions to be measured by contractor on site prior to construction. Not for construction.

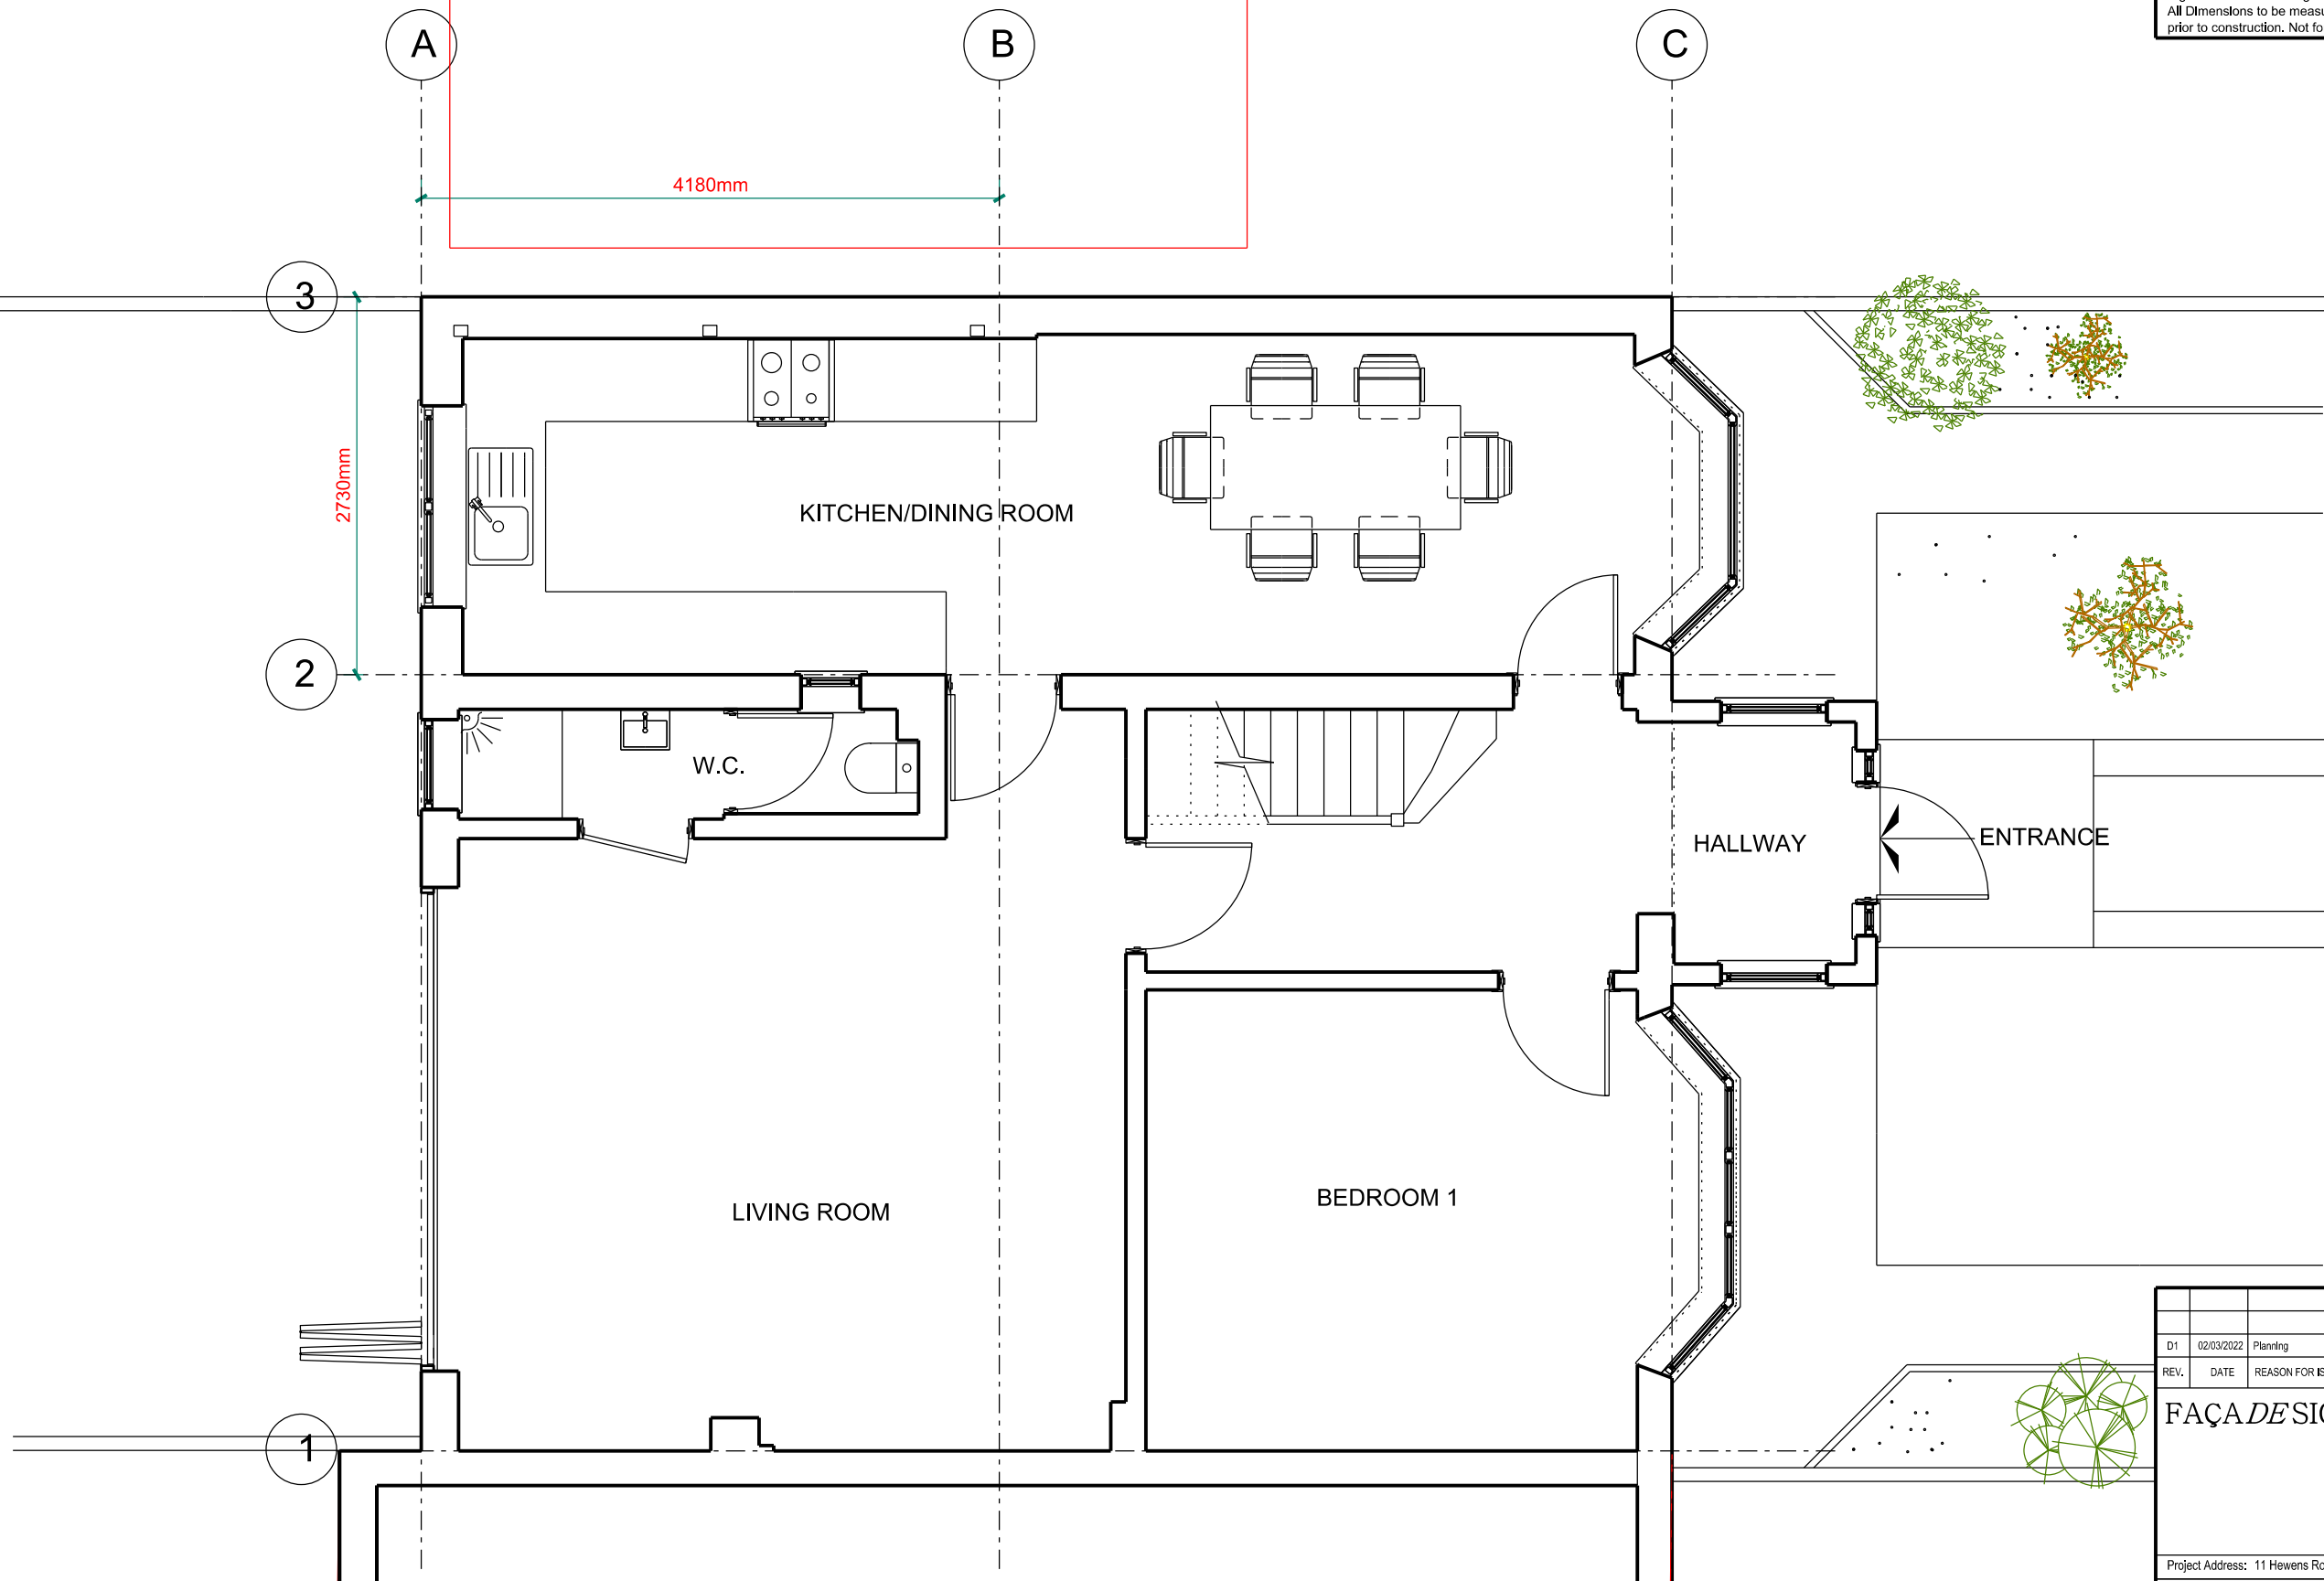

REV.	DATE	REASON FOR ISSUE
D1	02/03/2022	Planning
FAÇADESIGN STUDIO		
Boundary House Cricket Field Road Uxbridge UB8 1QG www.facadesign.co.uk info@facadesign.co.uk t +44 (0) 7438294487		
Project Address: 11 Hewens Road		
UXBRIDGE		
UB10 0SR		
Project Number: KD 2322		
Description: Ground floor side infill extension and alteration to elevations		
SCALE: 1:50@A3		
PRA1003		