




NOTES:  
All construction to comply with all relevant and current building regulations.  
For building regulation compliance please refer building regulation/ structural engineers drawing.  
All Dimensions to be measured by contractor on site prior to construction. Not for construction.

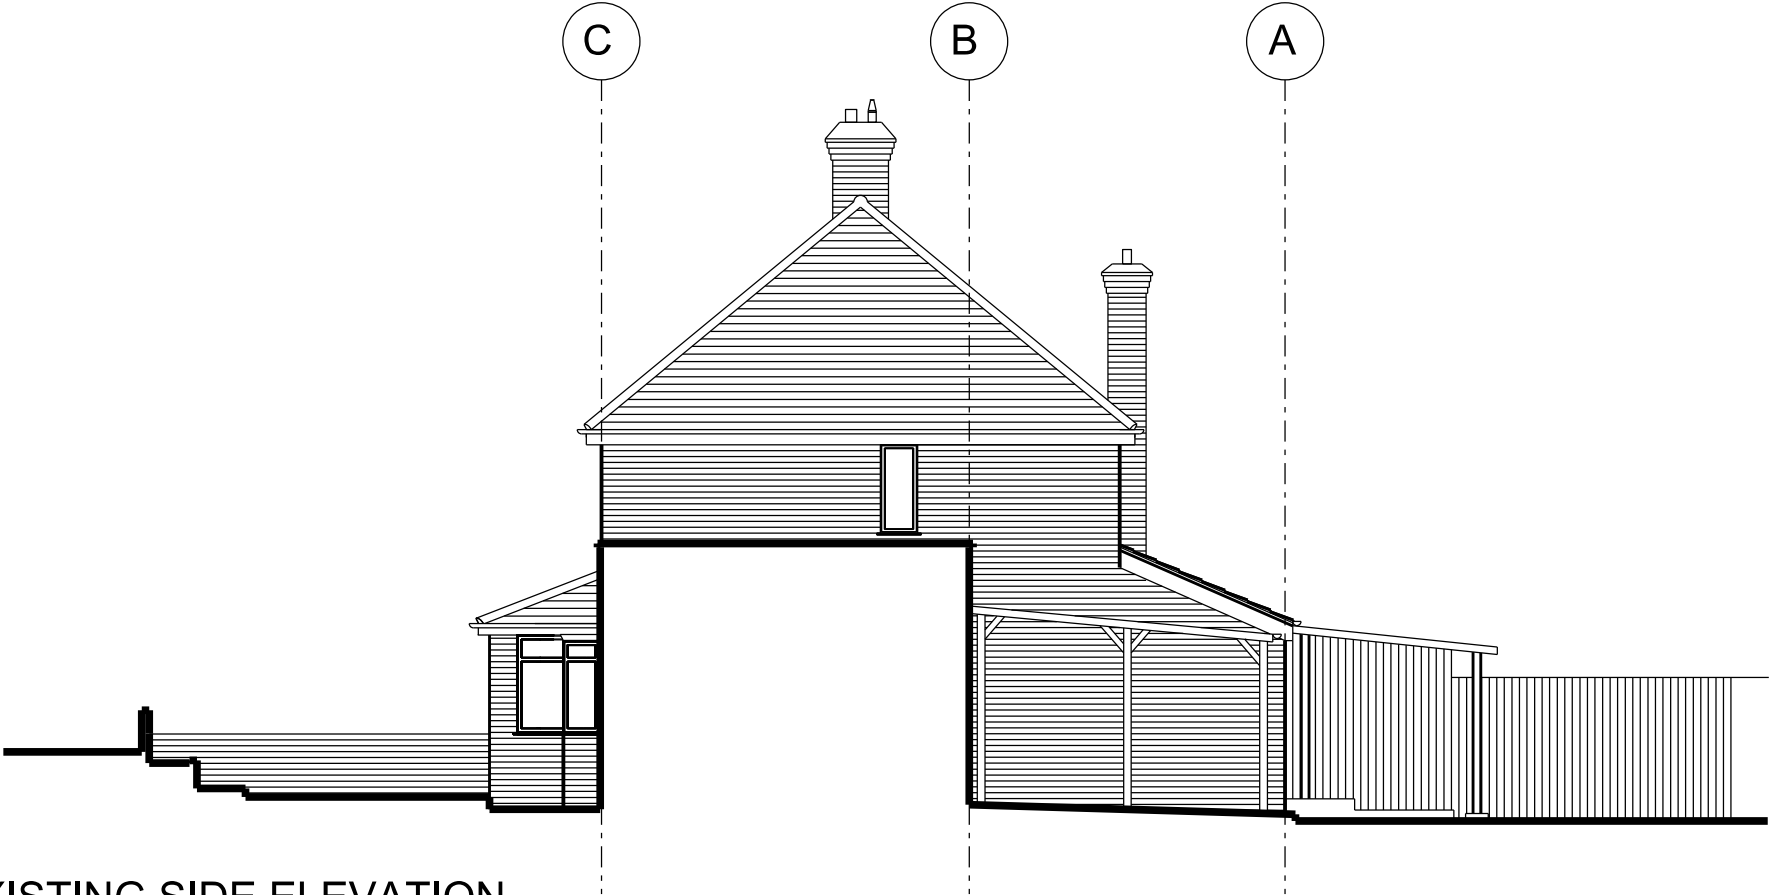

01 EXISTING SIDE ELEVATION  
SCALE 1:100

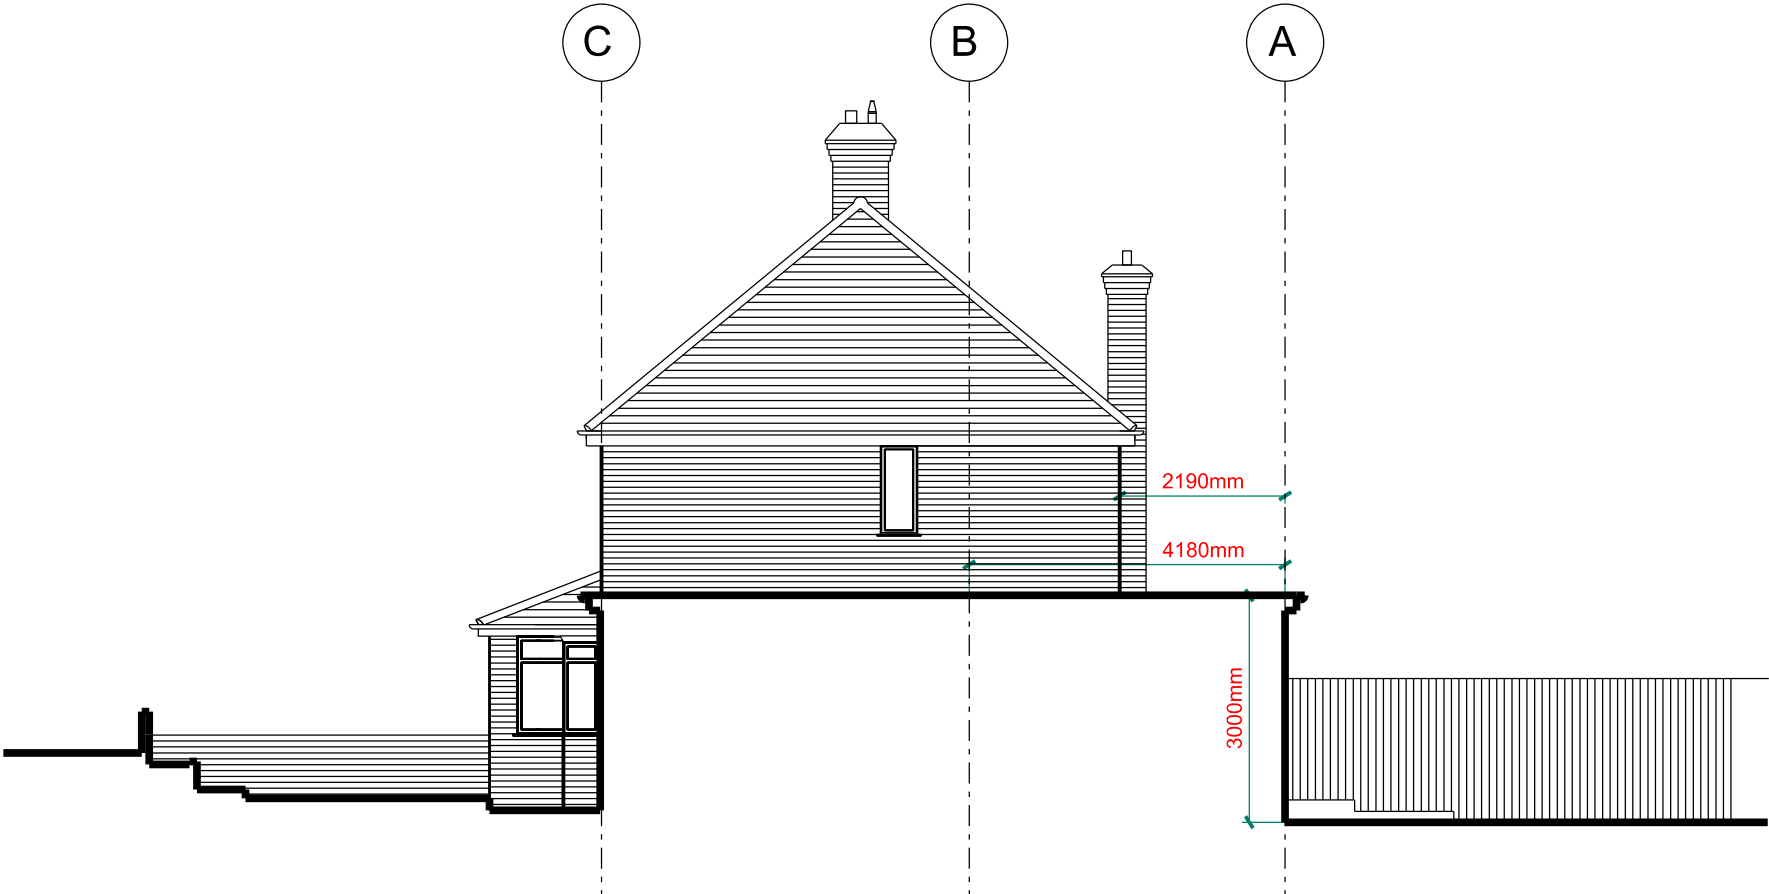

02 PROPOSED SIDE ELEVATION  
SCALE 1:100

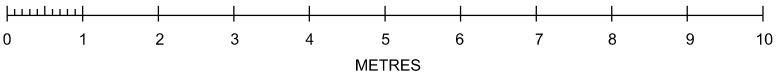

|   |            |                  |
|---|------------|------------------|
|   |            |                  |
| D1   | 02/03/2022 | Planning         |
| REV.   | DATE       | REASON FOR ISSUE |
| FAÇADESIGN STUDIO   |            |                  |
| Boundary House<br>Cricket Field Road<br>Uxbridge<br>UB8 1QG<br>www.facadesign.co.uk<br>info@facadesign.co.uk<br>t +44 (0) 7438294487 |            |                  |
| Project Address: 11 Hewens Road   |            |                  |
| UXBRIDGE   |            |                  |
| UB10 0SR   |            |                  |
| Project Number: KD 2322   |            |                  |
| Description: Ground floor side infill extension and alteration to elevations                                                         |            |                  |
| SCALE: 1:100@A3   |            |                  |
| PRA1007   |            |                  |